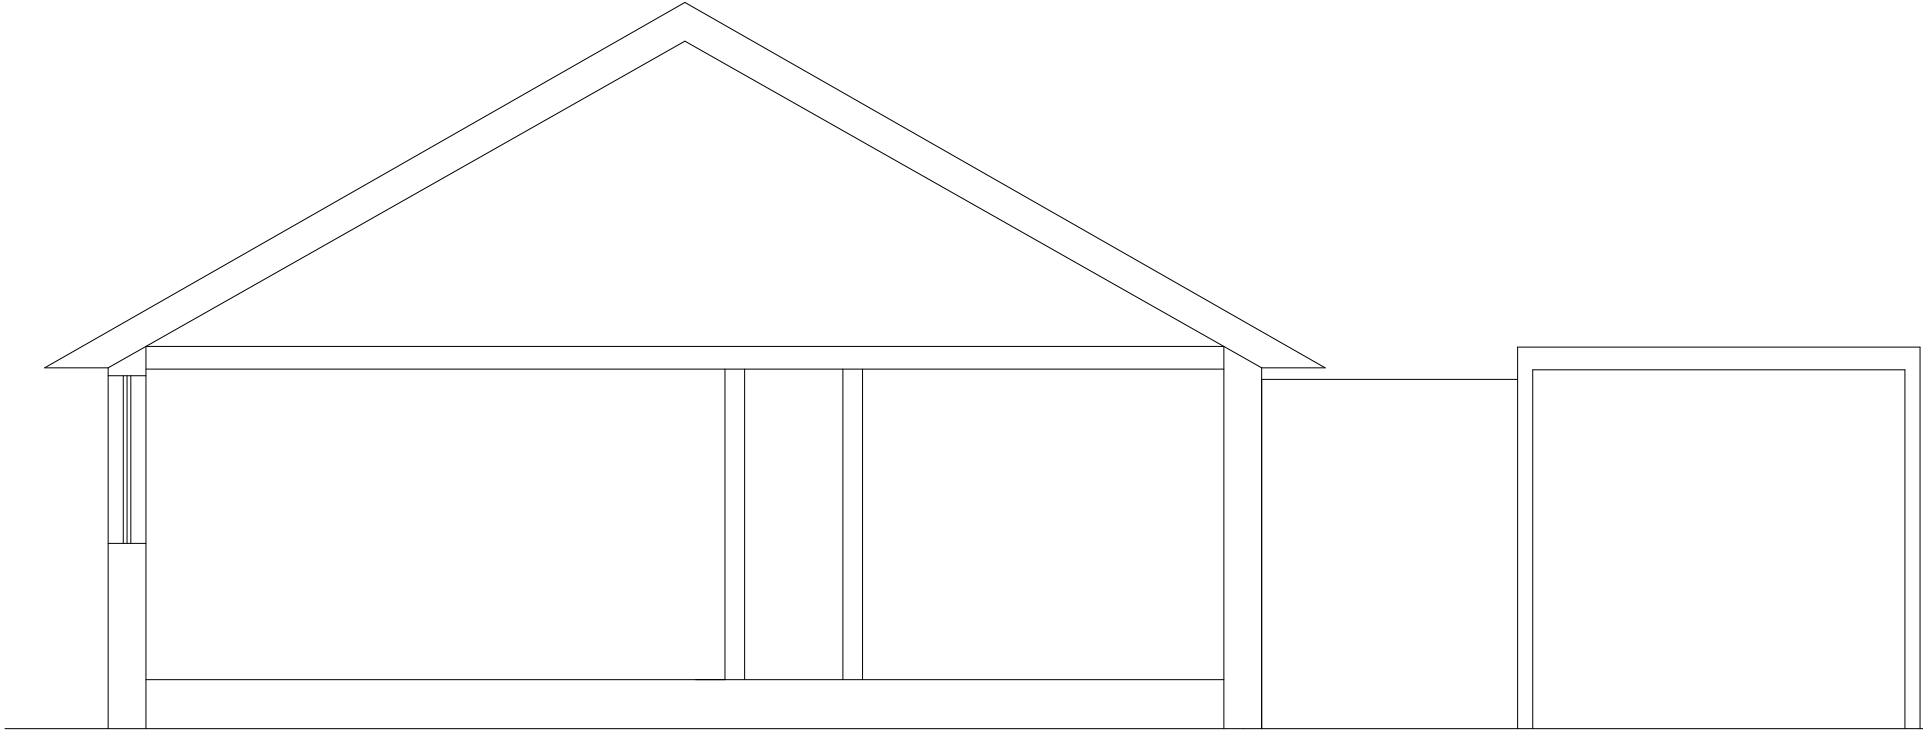


Existing section

E			Notes:	Richard Clayson Ltd					
D				Project: 65 Fernhurst Drive		Drawing Number: 65/016		Rev:	Date: Dec 2025
C				Drawing Title: Existing section		Drawn by: RGC	Scale: 1:50 on A3		
B				ALL DIMENSIONS TO BE CHECKED ON SITE. REPORT OMISSIONS AND DISCREPANCIES IMMEDIATELY. Richard Clayson Ltd 2020					
A									
Rev	Date	Details							