


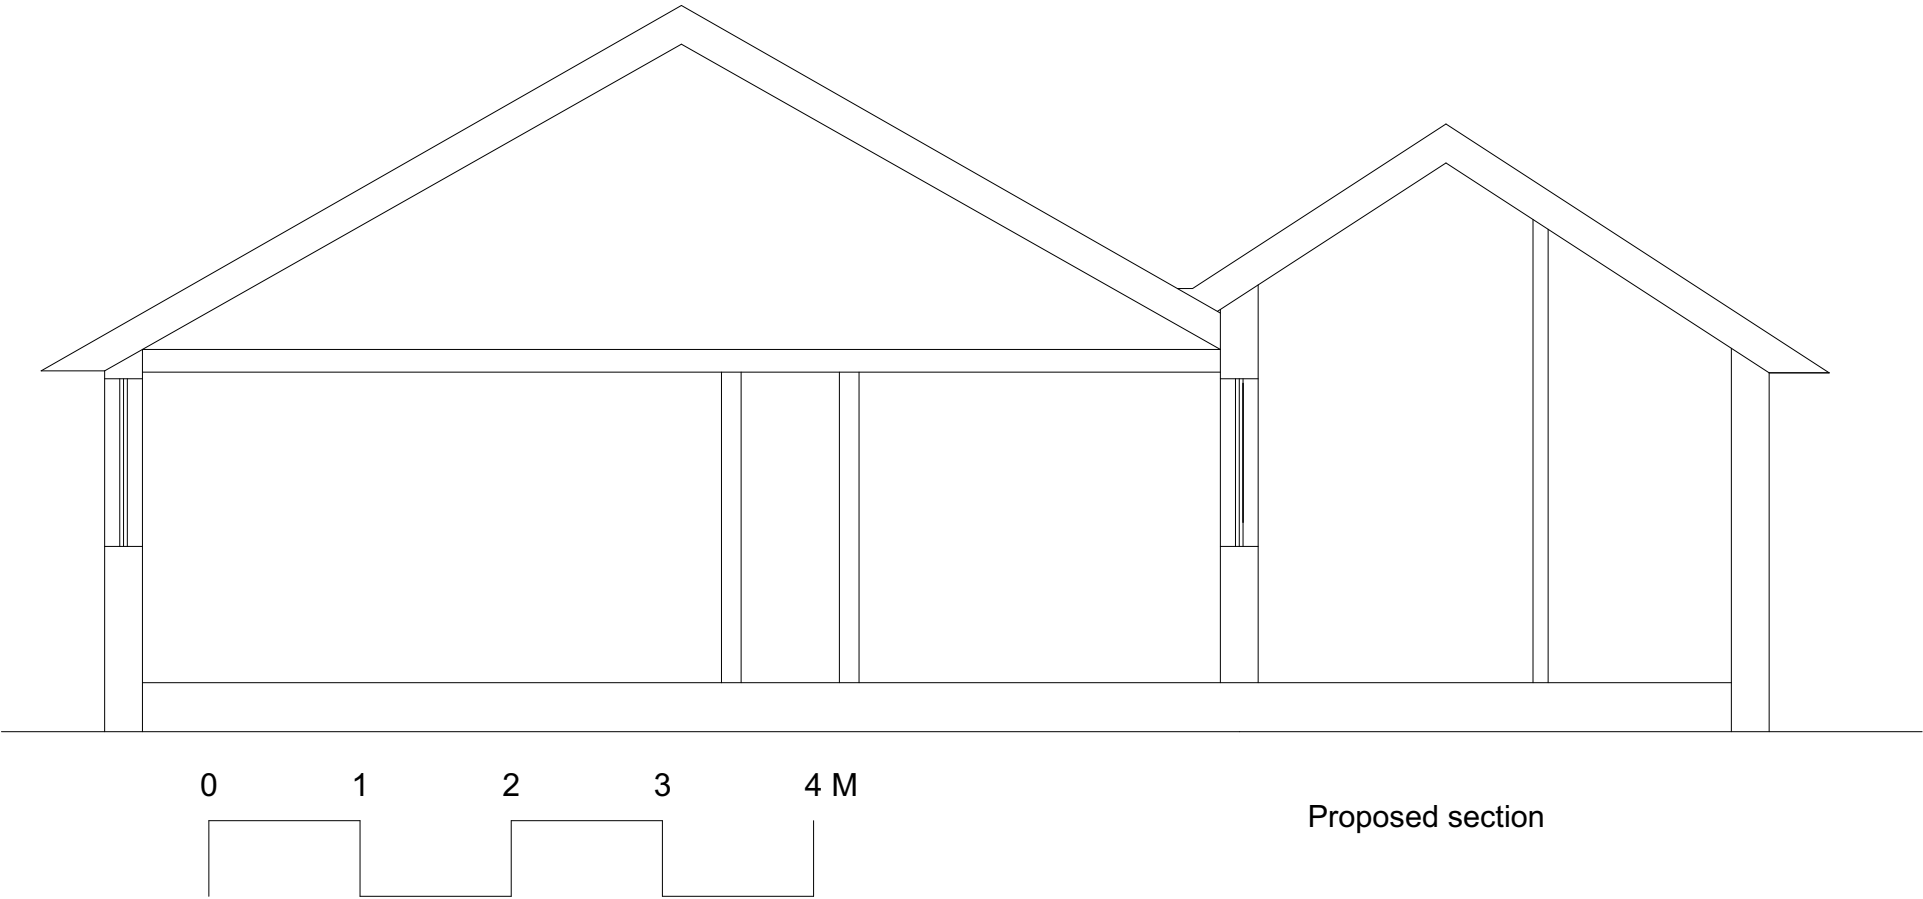

E	XX	Xx	Notes: Xx	Richard Clayson Ltd					
D	XX	Xx		Project: 65 Fernhurst Drive		Drawing Number: 65/015		Rev: X	Date: Dec 2025
C	XX	Xx		Drawing Title: Proposed section		Drawn by: RGC	Scale: 1:50 on A3		
B	XX	Xx		ALL DIMENSIONS TO BE CHECKED ON SITE. REPORT OMISSIONS AND DISCREPANCIES IMMEDIATELY. Richard Clayson Ltd 2020					
A	XX	Xx							
Rev	Date	Details							