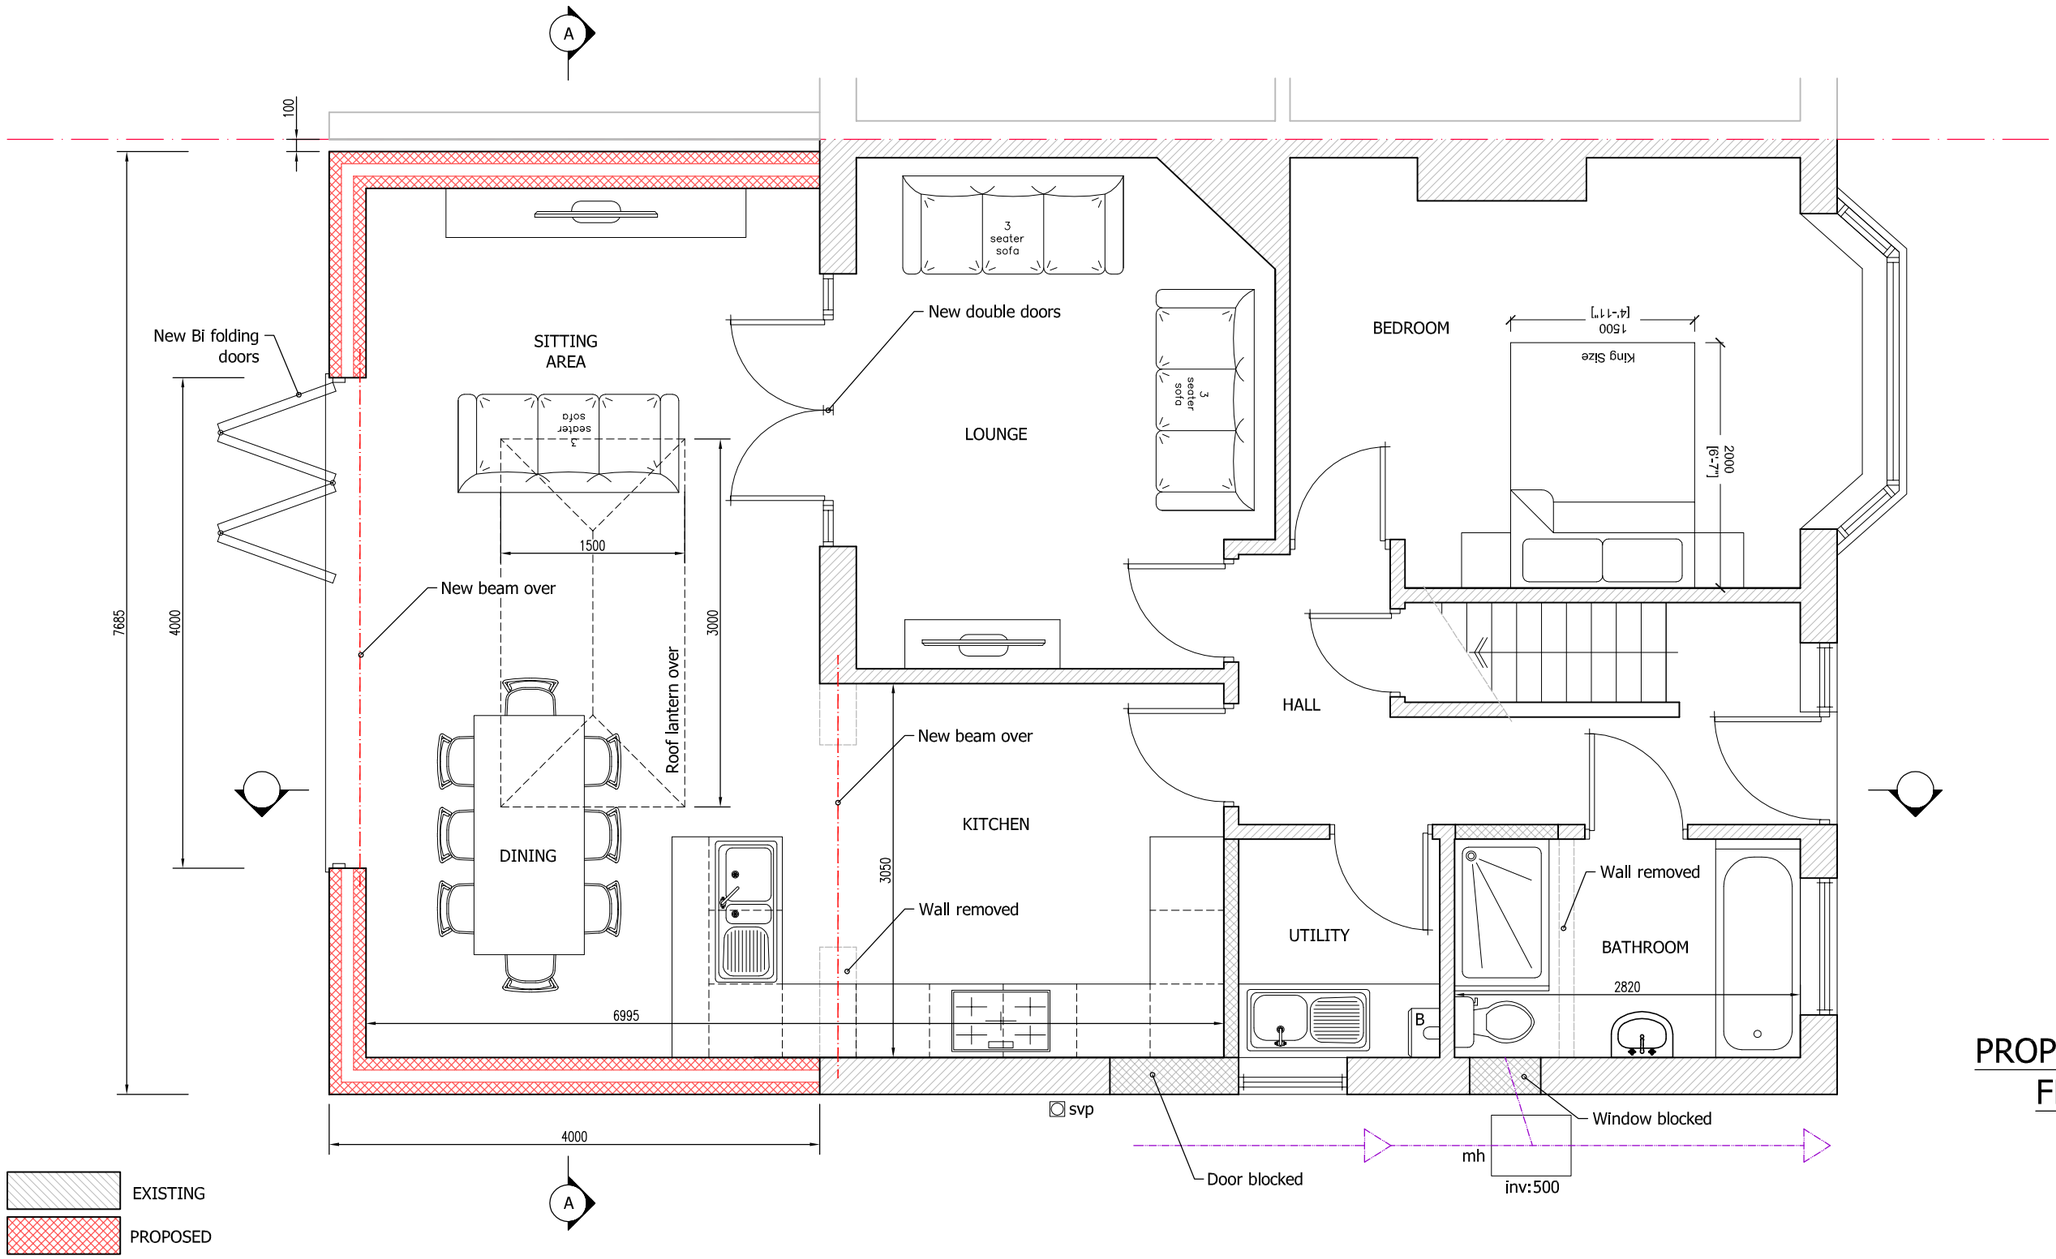


PROPOSED GROUND FLOOR PLAN

scale 1:50

0 1 2 3 4 5m 1:50

LINEAR SCALE

CADGUYS ARCHITECTURAL SERVICES

18 Cranmore Road,
Chislehurst, Kent, BR7 6ES
T: 0751 20 90 919
E: Cadguys@mail.com
W: www.cadguys.co.uk

CAD GUYS

07512090919
www.cadguys.co.uk
cadguys@mail.com

Project: 11 HAWKINS ROAD, SHOREHAM-BY-SEA, BN43 6TJ

Drawing Title	Date	Scale	Project No.	Drawing No.	Drawn by/Checked by
Proposed Ground Floor Plan	OCT-2021	1:50/A3	CG-224	PL/04	SM

Rev	Date	Details
A	211021	Initial drawings sent out for review
B	291021	Minor amendments

Do not scale from this drawing. Dimensions to be verified on site by contractor prior to commencement of work.

This is the copyright of the practice and may not be reproduced in part or in whole without the prior written consent of the practice.