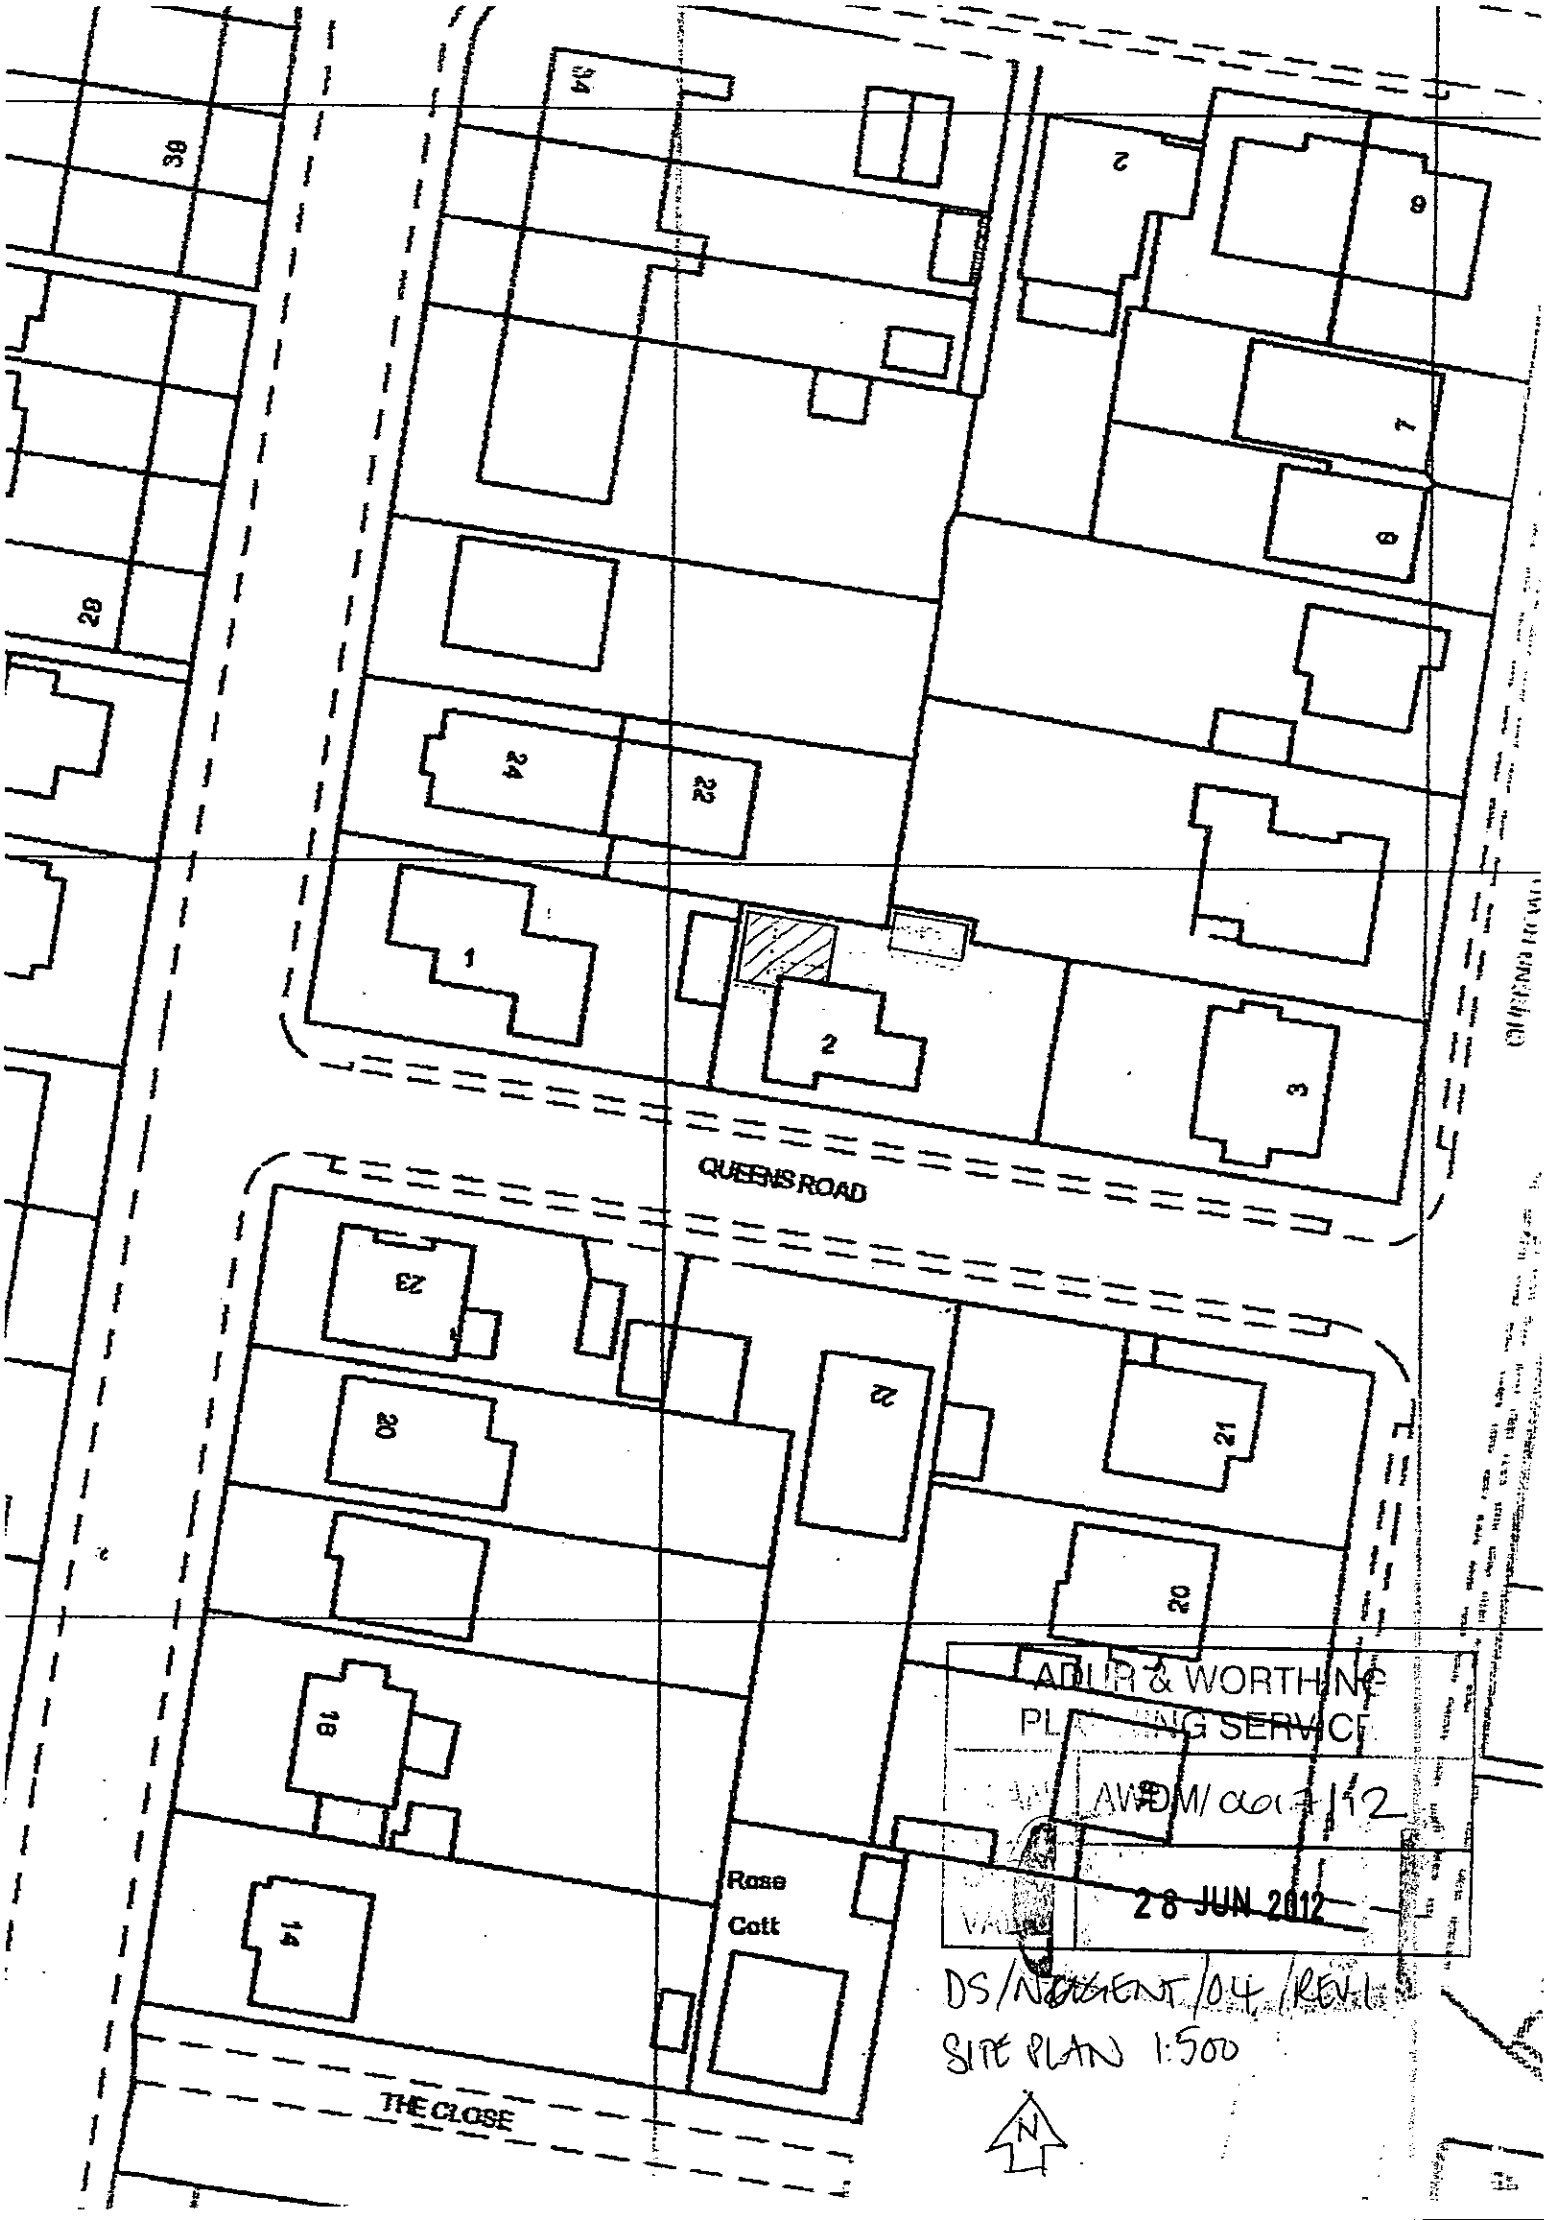

QUEENS ROAD
THE CLOSE
Rose
Cott
ADUR & WORTHING
PLANNING SERVICE
AWDM/0017/12
28 JUN 2012
DS/NOTICE/04/REV1
SITE PLAN 1:500
N