
EXISTING




FRONT ELEV

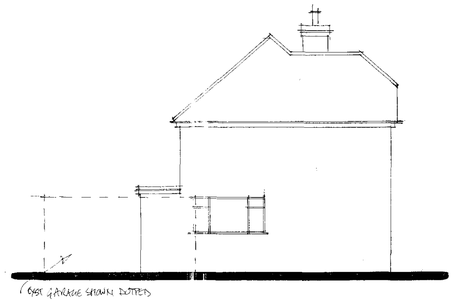


SIDE ELEV



REAR ELEV

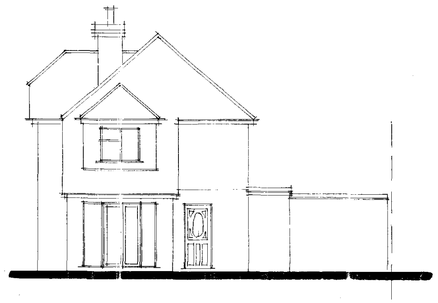

SIDE ELEV.

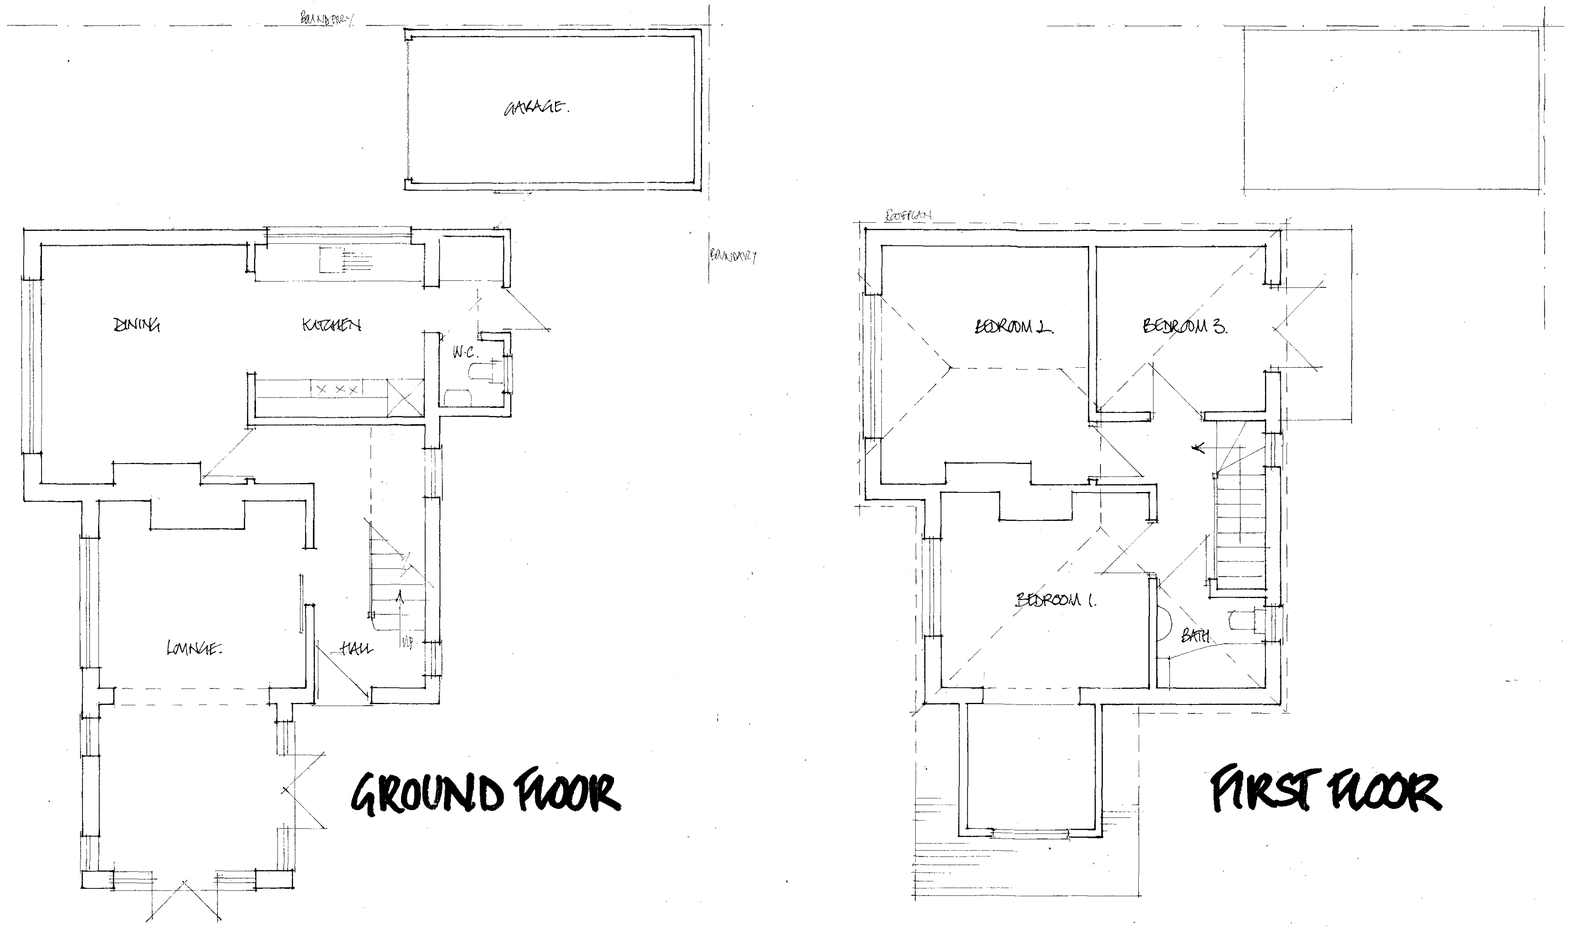

GROUND FLOOR

FIRST FLOOR

PROPOSED EXTENSION AT: 2 QUEENS RD, HAYWARDS, WEST SUSSEX RH16 8ED. DRAWN BY: M.A.KHAN DEADSPACE DESIGNS 26/04/2012. DRWG Nº: DS/MURPHY/01. PLANS 1:50 ELEVS 1:100.
MR CHRISTIAN MURPHY.