Block Plan

REVISION 2

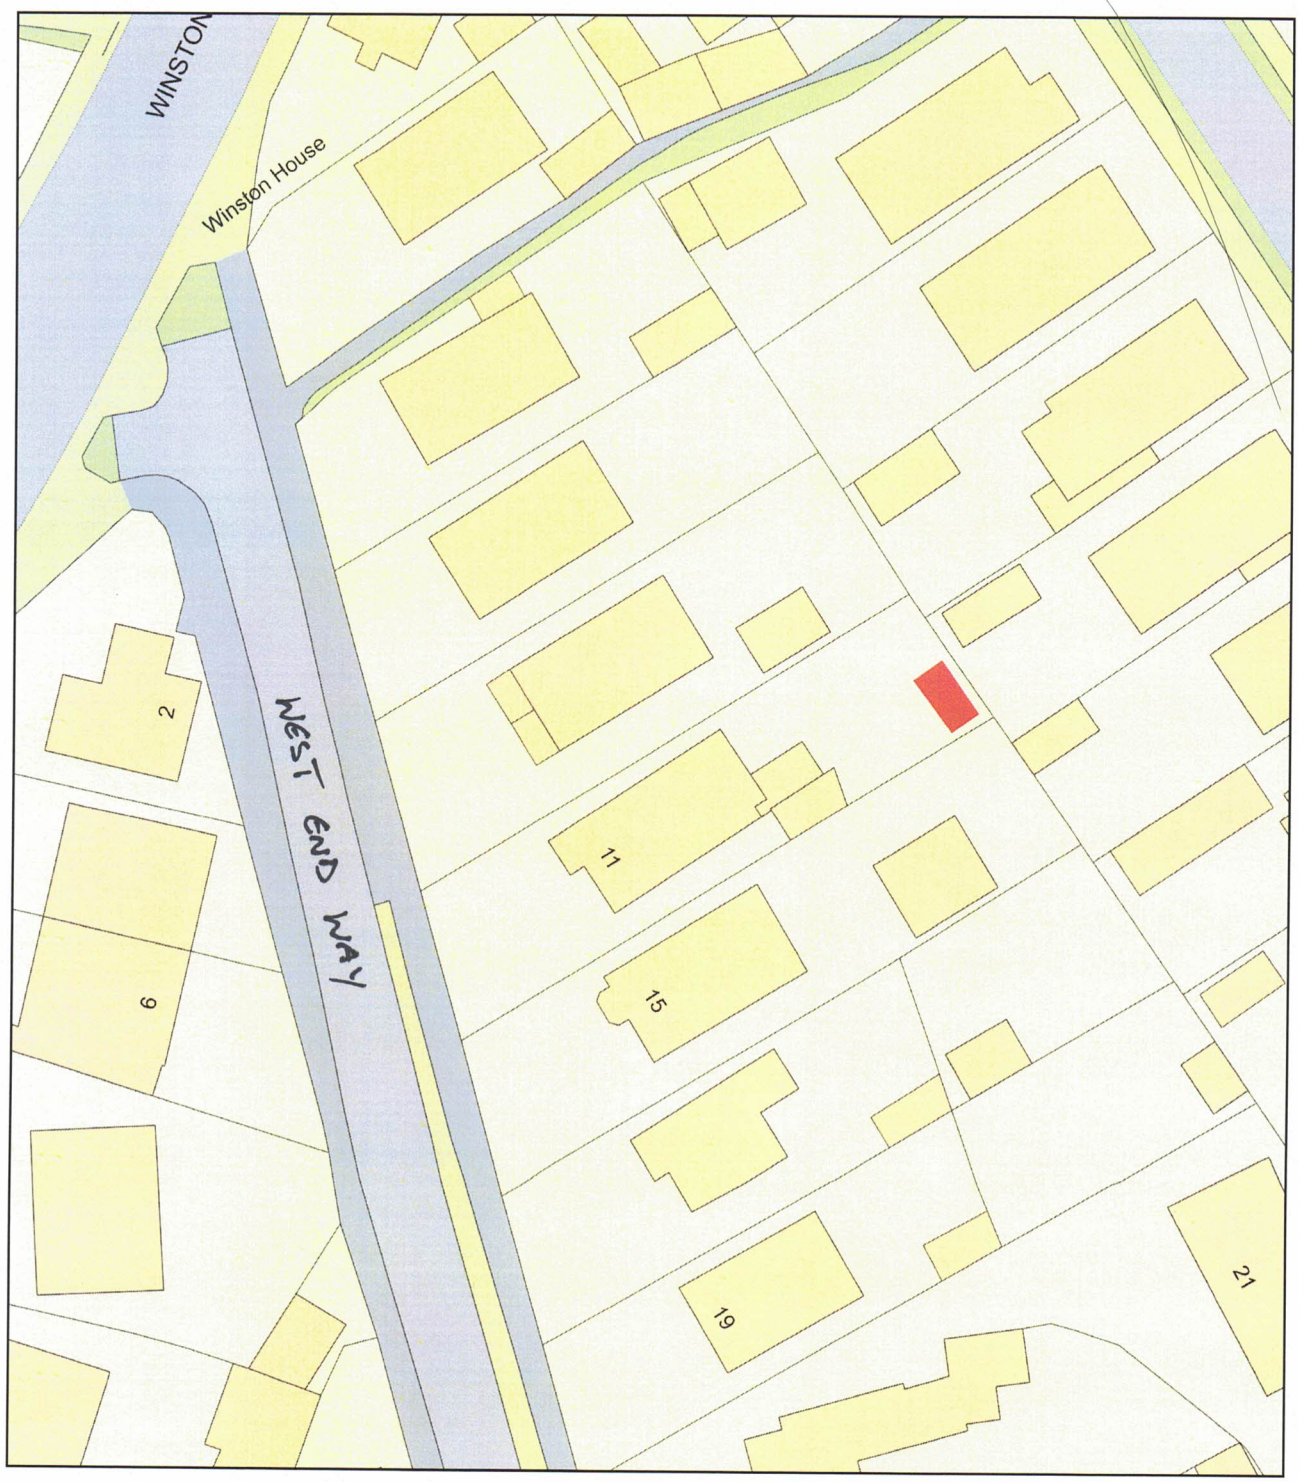

0 20
Metres

N

ReQuestaPlan

Plan Produced for: T A Kearns

Date Produced: 05 Apr 2021

Plan Reference Number: TQRQM21095230733933

Scale: 1:500 @ A4

EAST ELEVATION TO BOUNDARY/
0.68M NARROWING TO 0.55M

SOUTH ELEVATION TO BOUNDARY/
0.69M NARROWING TO 0.61M

NORTH ELEVATION TO BOUNDARY/
3.62M NARROWING TO 3.25M

© Crown copyright and database rights 2021 OS 100042766