AMENDED

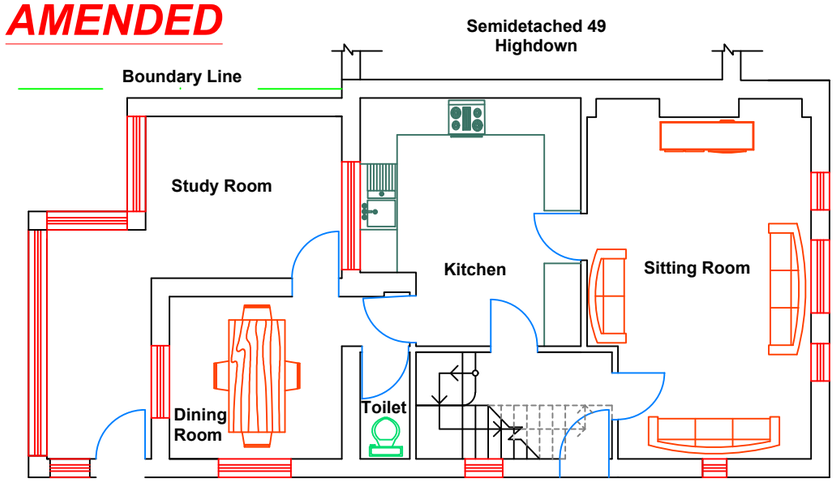

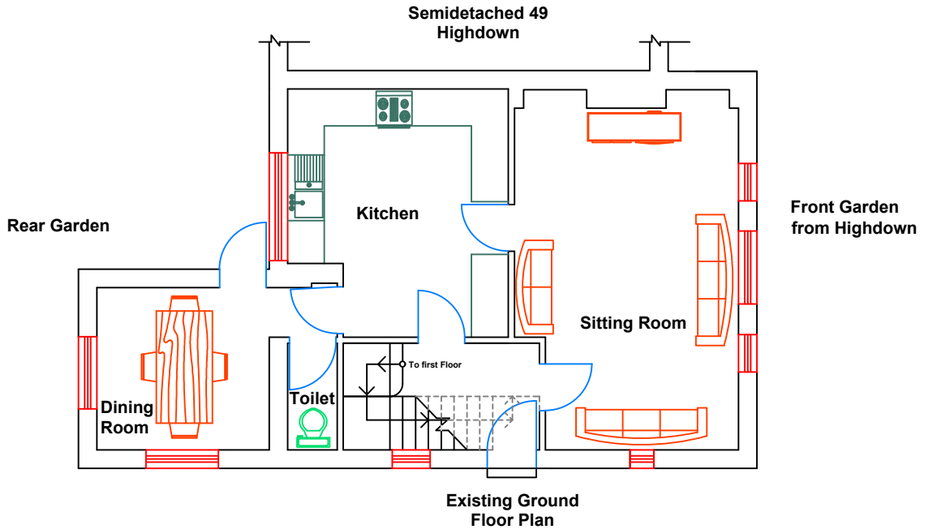

Existing Ground
Floor Plan

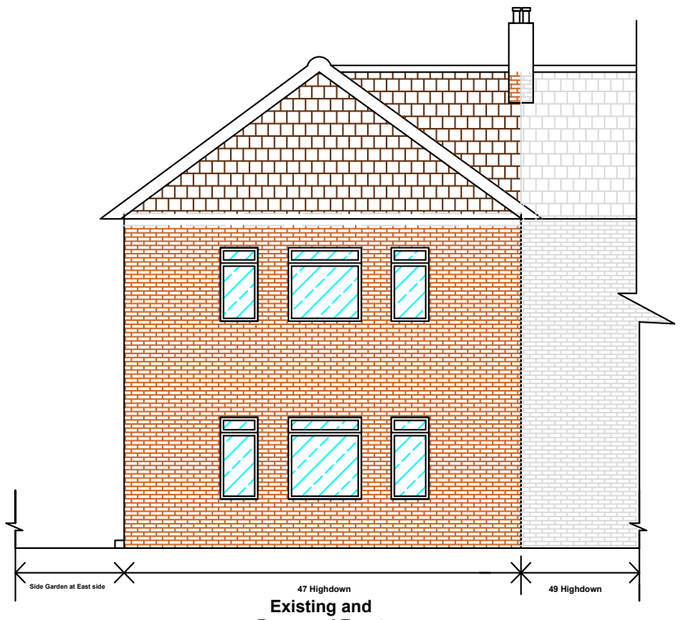

Existing and
Proposed Front
Elevation Facing
south -Highdown-
(no changes)

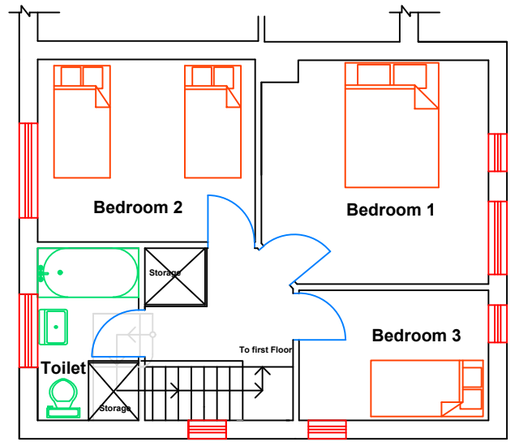

Existing First
Floor Plan (no
changes)

Bar
0m 1:100 Scale 10 m

GENERAL NOTES:

This drawing is copyright of Ghassan Consulting and should not be reproduced without the permission of Ghassan Consulting. This drawing must be read in conjunction with the Structure Engineer's report, Specification (Part of Planning Application document) and all other relevant documents and drawings.
Ghassan Consulting accepts no liability for any expense, loss or damage of whatsoever nature and however arising from any variation made to this drawing, or in the execution of the work to which it relates and which has not been referred to them without their approval obtained.

Ghassan Consulting
Architectural Technologist
Tel: 077899 67 606
info@ghassanconsulting.com

Drawing/Project Name:
Rear Extension single story of 5.110m.
-Existing and Proposed Ground floor Plan.
-Existing First Floor Plan- no changes-.
-Existing Elevation facing south - no changes-.

SITE / PROPERTY:
47 Highdown
Southwick
West Sussex

Drawn by:	Date:
A.T. Ahmad Abuorof.	02/01/2019

Drawing Number:
002, 47 HD.

Scale 1:100 Ref 3/47 HD .