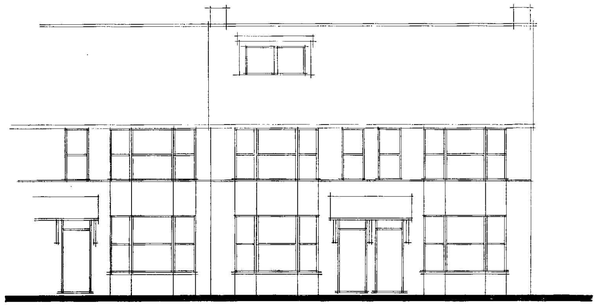

FRONT ELEVATION



REAR ELEVATION

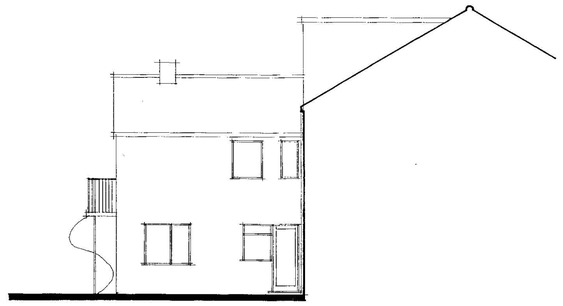

WEST ELEVATION

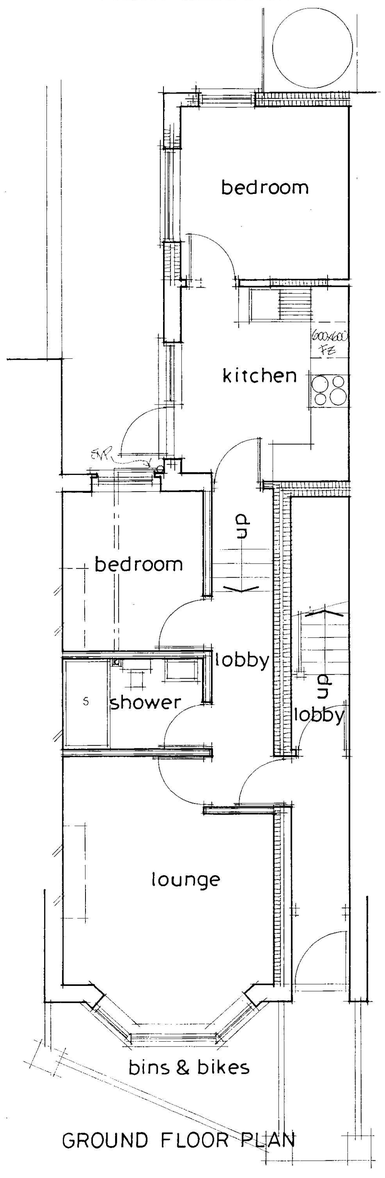

GROUND FLOOR PLAN

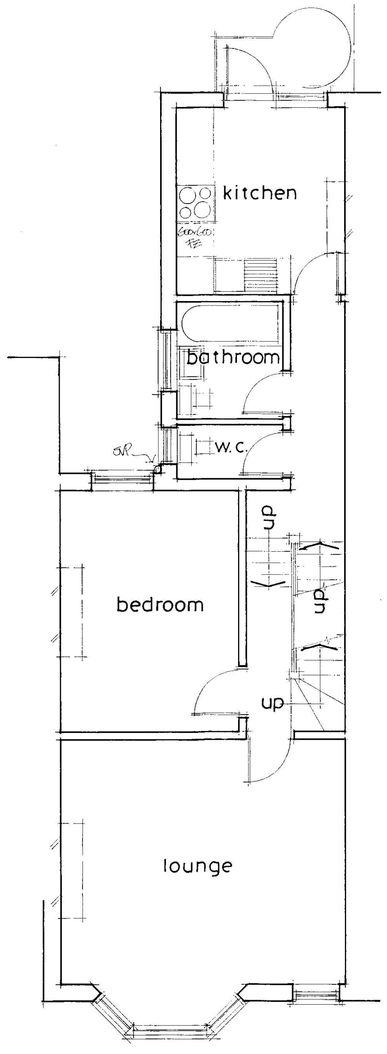

FIRST FLOOR PLAN

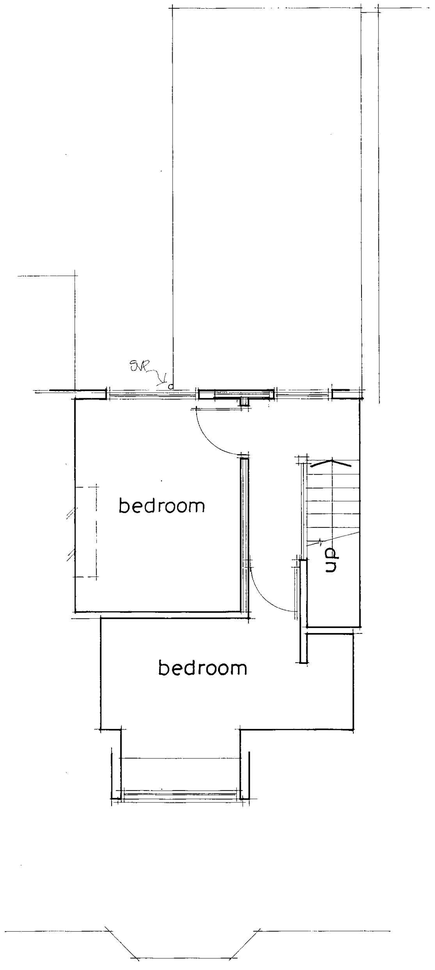

SECOND FLOOR PLAN

04/8/12
28 MAR 2012

Alan Scarratt
ARCHITECTURAL SERVICES
33 Hurley Road, Worthing, West Sussex BN13 2PA
Tel/Fax: (01903) 690102

client
Mr. & Mrs. N. Sheehan

job
158 Old Shoreham Road
Southwick
West Sussex

dwg. no. AS.604 A

dwg. title conversion into
2 no. self-contained flats

dra[redacted]

date Feb. 2012 scale 1:100 1:50

Do not scale off drawings

Check all dimensions on site before all work is commenced

All goods materials and workmanship to conform with current building regulations, B.S.S. and C.O.P.'s