ADUR & WORTHING
PLANNING SERVICES
PLAN AWDM/0954/15
DATE VALID 23 JUN 2015

1100 0 10m
Scale bar
1:50 0 10m

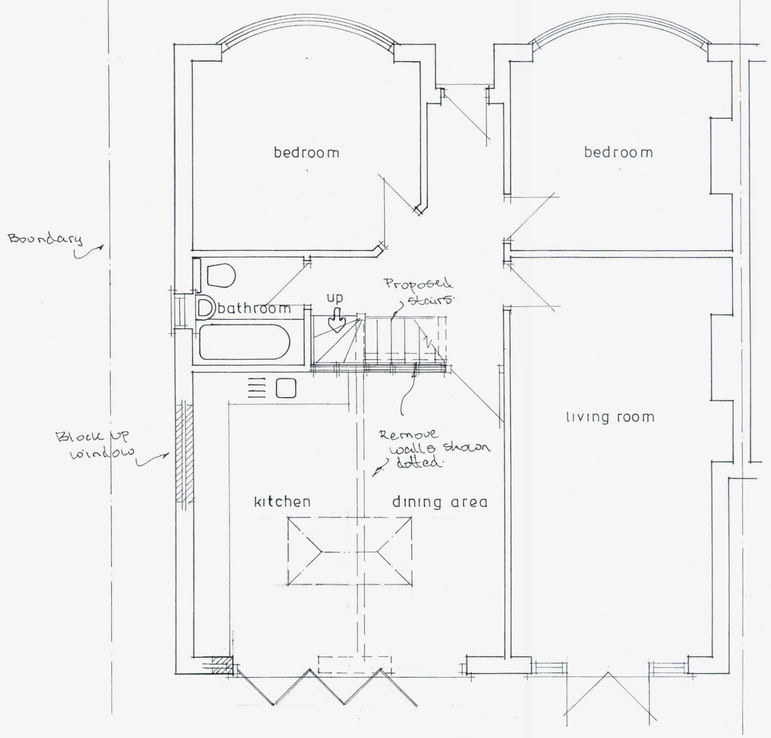

Ground Floor

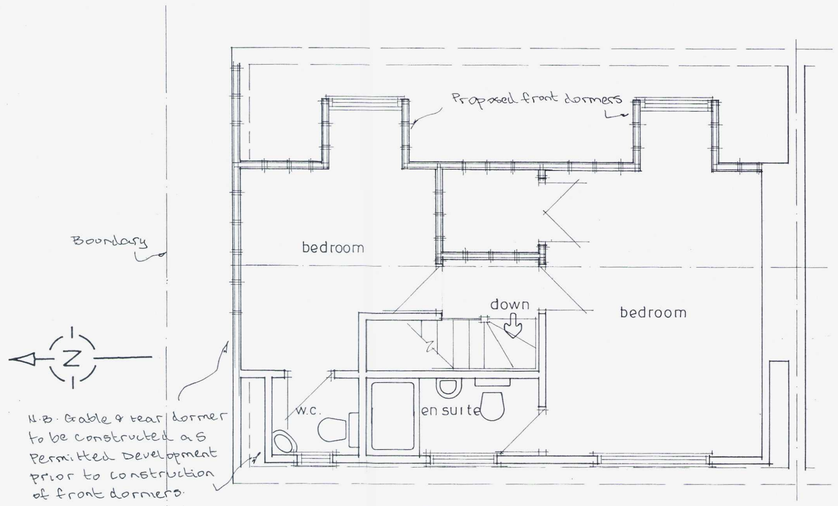

First Floor

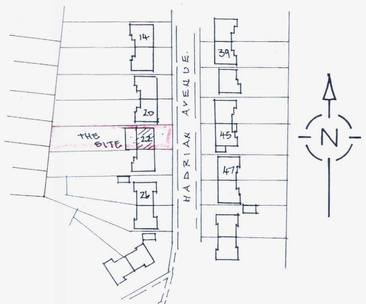

Site Plan 1:1250

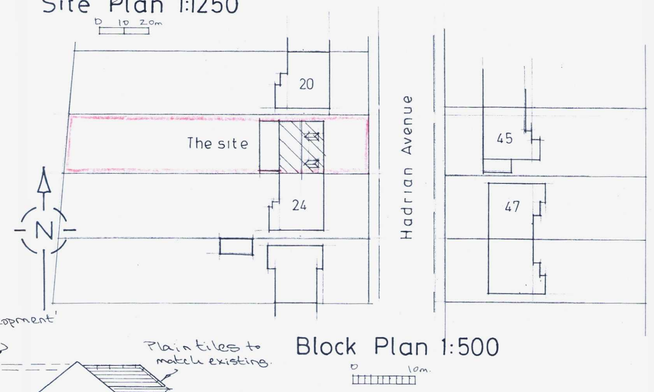

Block Plan 1:500

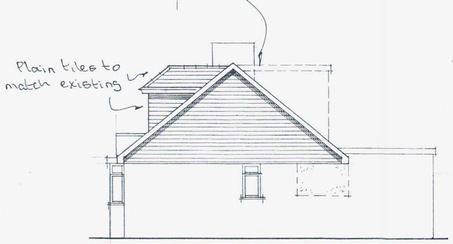

north elevation



east elevation

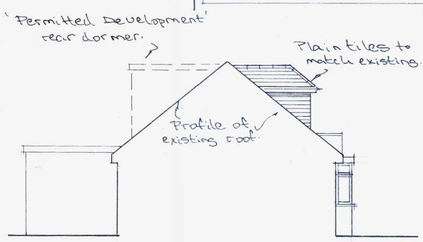

south elevation

A		
	Date	Revisions

© copyright

Client
Mr & Mrs J. Hazell

Job Title
Roof Conversion

Drawing Title
22 Hadrian Avenue, Southwick

Scale 1:50 1:100

Date | Drawn by

Drg No. 457/01 | Rev.

841 x 594mm A1