



Proposed Front Elevation

(NO CHANGE TO EXISTING SHOP FRONT FORMAT).

No. 12
Installation of new roller shutters.
Perforated style shutters.
Powder coated blue. Ral. 5017.


No. 10
Installation of new electrically operated roller shutters.
Installation of replacement Alu. shop front (to match existing)
Perforated style shutters.
Powder coated blue. Ral. 5017.

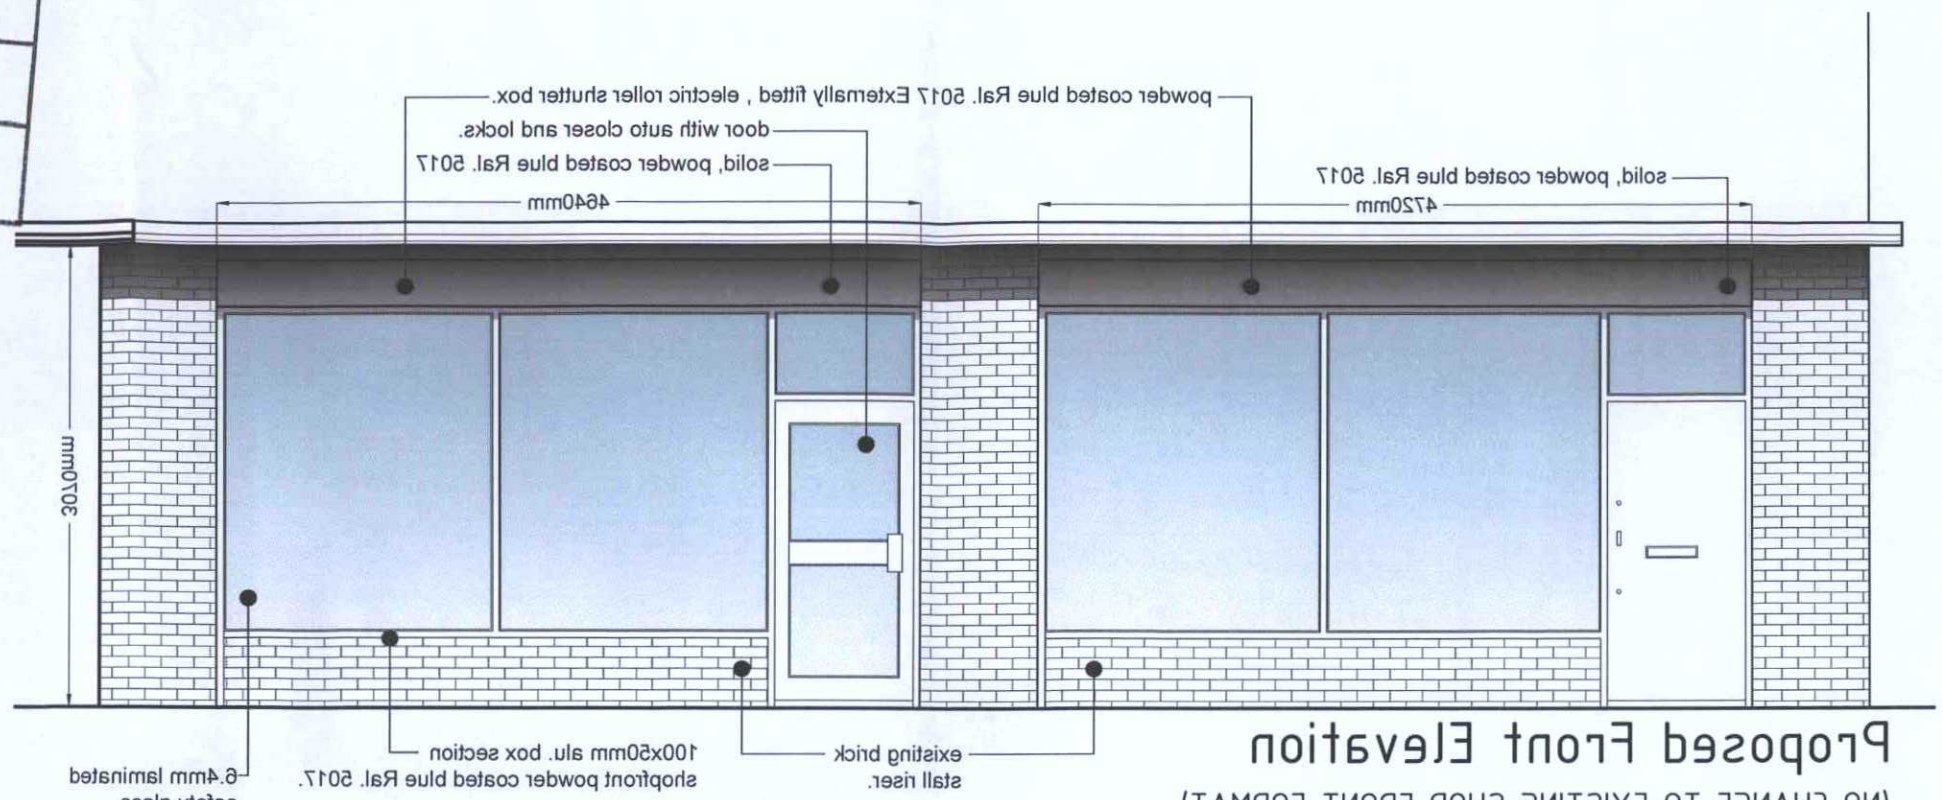


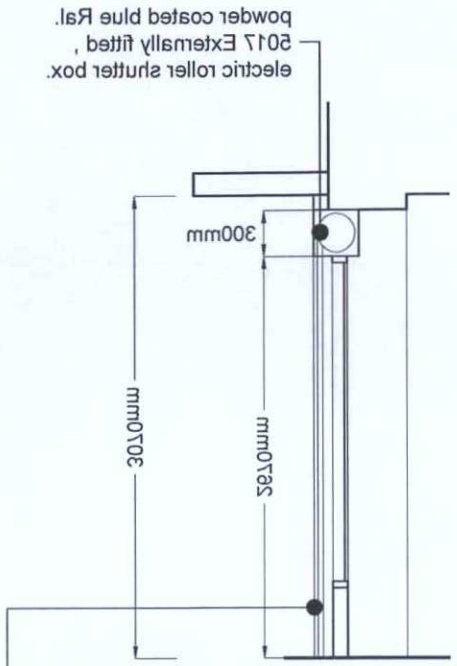

Proposed Section.

ELECTRIC ROLLER SHUTTERS TO BE OPERATED BY:
(A) REMOTE CONTROL WITH 3 KEY PADS.
(B) WITH INSIDE SWITCH \ BUTTON ONLY.

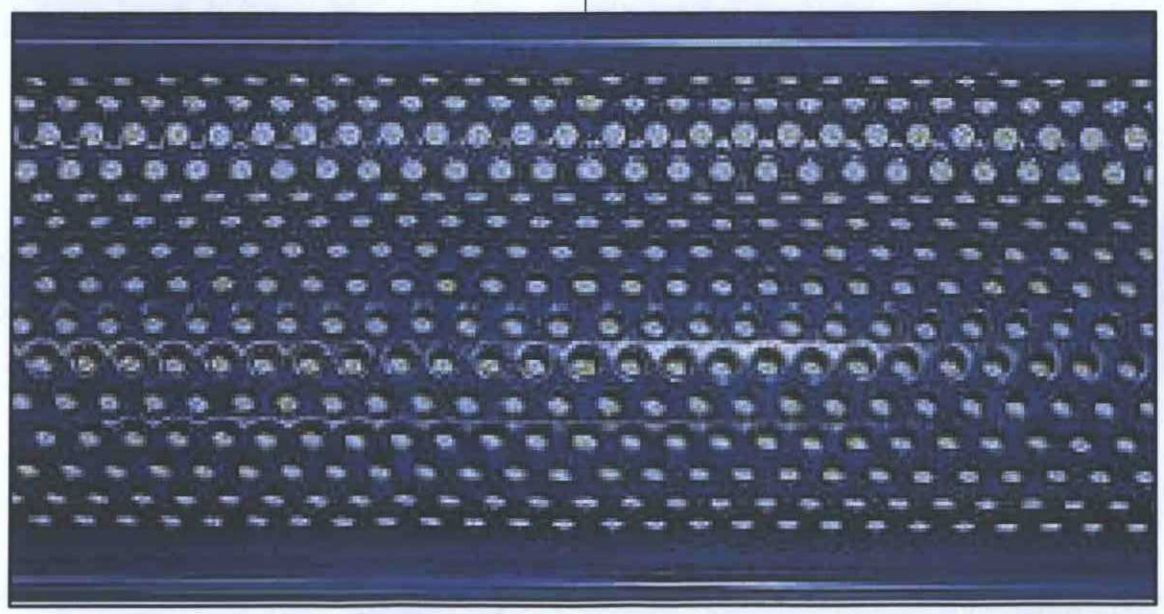

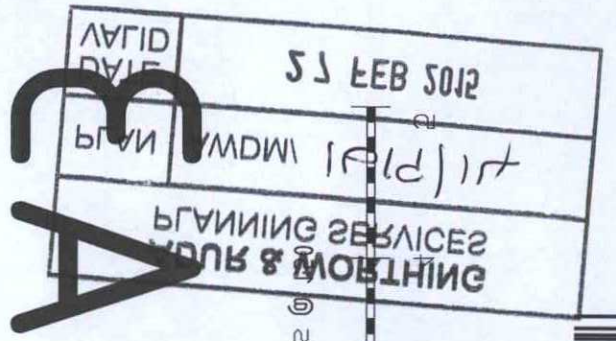

Scale in Metres 0 1 2 3

Proposed Shopfront & Elevation.

project no. A5000AA	DRAWING TITLE Existing &
drawing no. 101	
rev no. C	PROJECT ADDRESS Shopfr
scale 1:50	South

date 02/15	
drawn by JT	
client Mr. B. Patel	
issued to Planning	

NOTES
THIS DRAWING IS COPYRIGHT AND SHOULD NOT BE REPRODUCED WITHOUT WRITTEN APPROVAL FROM SURVEYOR.
ALL DIMENSIONS ARE TO BE CHECKED ON SITE. ANY DISCREPANCIES SHOULD BE REPORTED TO THE ARCHITECT OR SURVEYOR.
THIS DRAWING IS TO BE READ IN CONJUNCTION WITH ALL OTHER RELEVANT SERVICE ENGINEERS AND STRUCTURAL/CIVIL ENGINEERS DRAWINGS AND SPECIFICATIONS.