



Location Plan 1:1,250

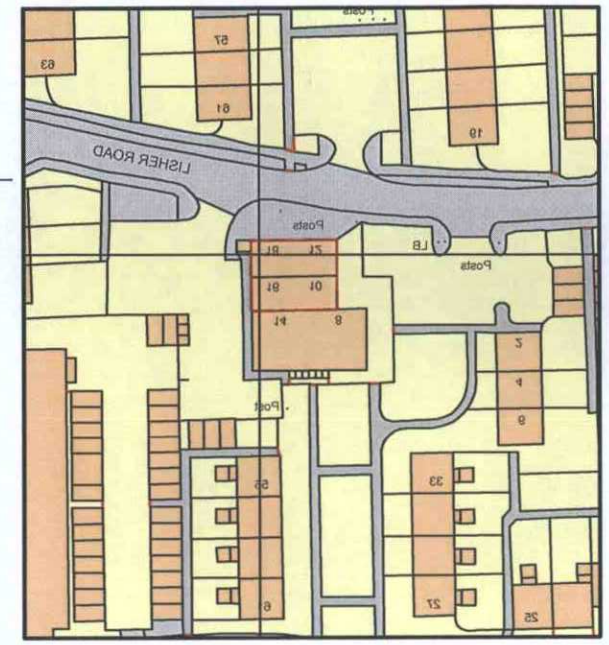


Site Plan 1:500

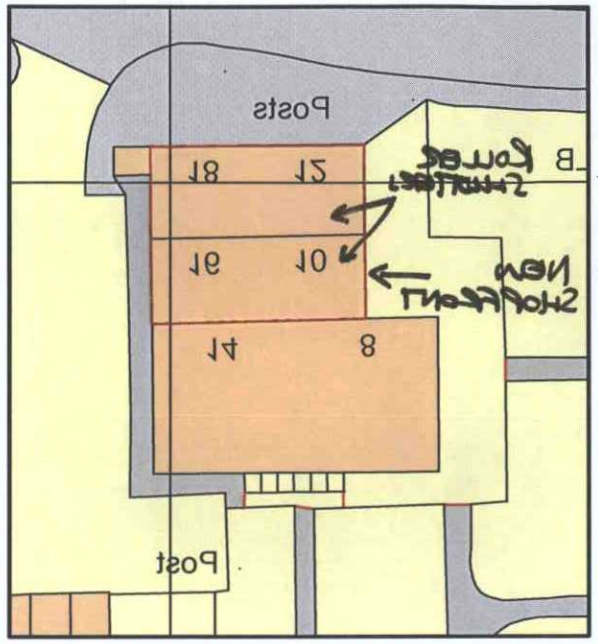



Application Site.

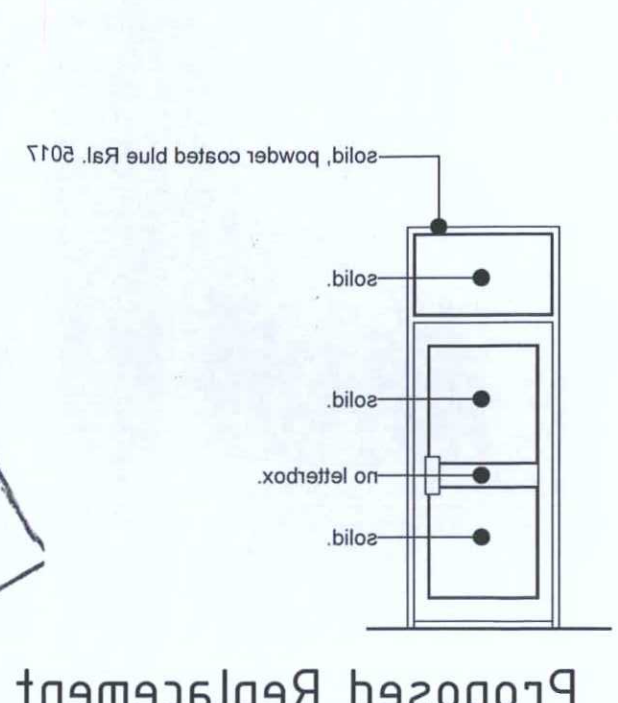

Proposed Replacement Door. (VIEW FROM EXTERNAL)

(OPENING OUTWARD.) DOOR TO BE FITTED WITH APPROPRIATE DOOR OPENING MECHANISM.

A3

project no. A5000AA	date 02\15	DRAWING TITLE Location Plan, Site Plan & Replacement Rear Door.	
drawing no. 102	drawn by jt		
rev no. B	client No. B. Patel	PROJECT ADDRESS Shopfront to: South Lancing	
scale 1:250 1:500 1:50	issued to Planning		

NOTES
THIS DRAWING is COPYRIGHT AND SHOULD NOT BE REPRODUCED WITHOUT WRITTEN APPROVAL FROM Simplehome
ALL DIMENSIONS ARE TO BE CHECKED ON SITE BY CONTRACTOR AND ANY DISCREPANCIES BROUGHT TO THE ATTENTION OF Simplehome.
THIS DRAWING is TO BE READ IN CONJUNCTION WITH ALL OTHER RELEVANT SERVICE ENGINEER AND STRUCTURAL/CIVIL ENGINEERS DRAWINGS AND SPECIFICATIONS.