




Existing Section.

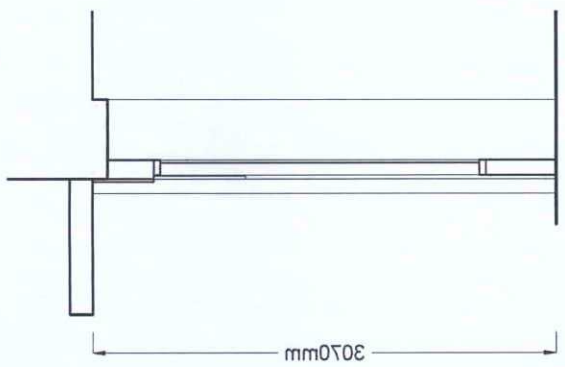


Existing Front Elevation

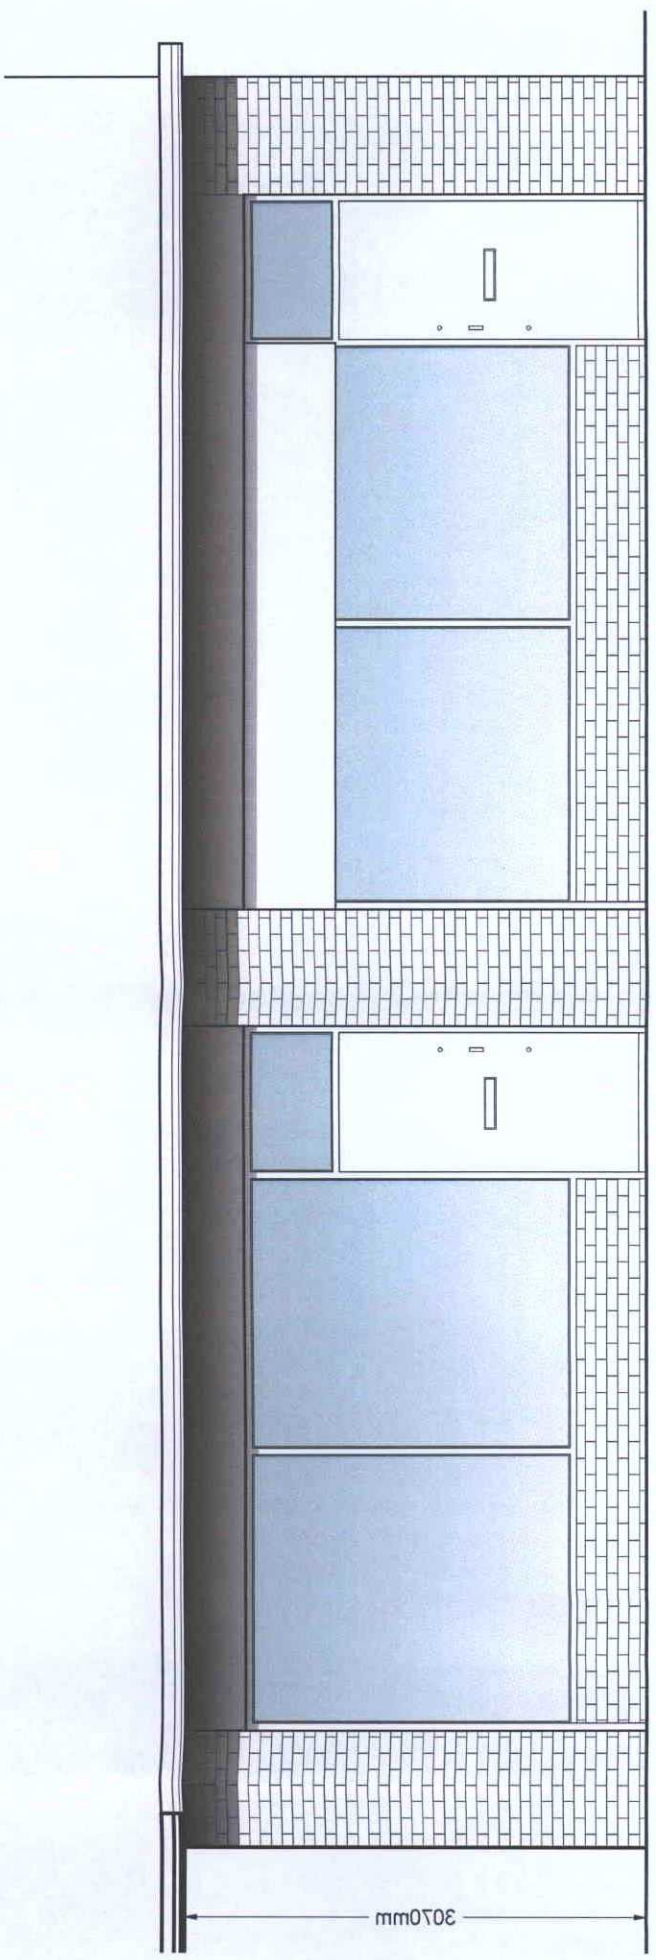

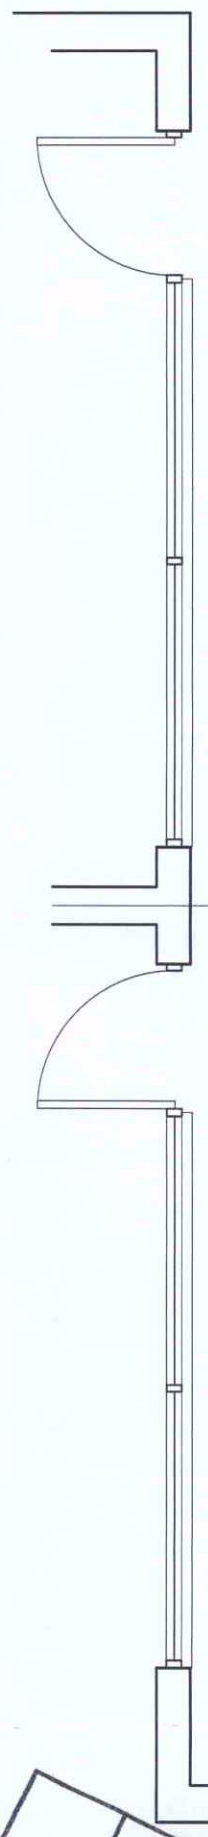

Existing Plan.

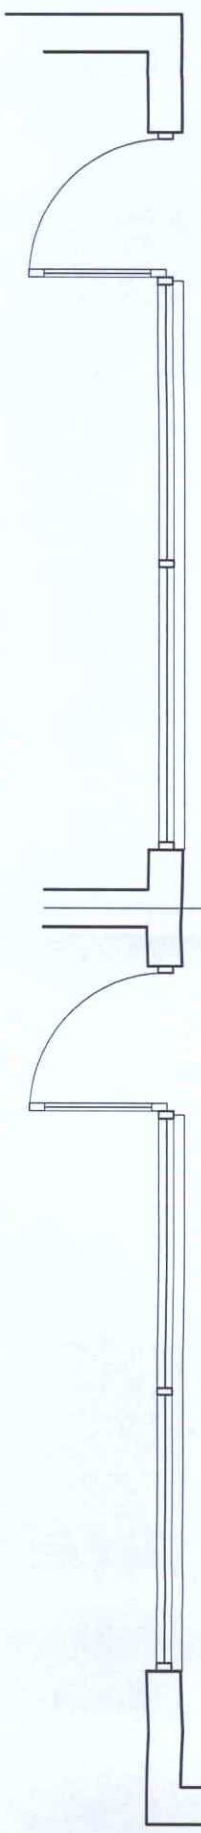

Proposed Plan.

0 1 2 3 4 5

Scale in Metres @ 1:50

ADUR & WORTHING PLANNING SERVICES

DATE VALID	PLAN
27 FEB 2015	AWDM/1614/14

date 02/15	DRAWING TITLE Existing & Proposed Section & Elevation.
drawn by jt	
client Mr. B. Patel	PROJECT ADDRESS Shopfront to: No. 10-12 Lisher Rd. South Lancing, West Sussex BN15 9EY.
issued to Planning	
rev no. B	project no. A5000AA
scale 1:50	drawing no. 103

NOTES
THIS DRAWING IS COPYRIGHT AND SHOULD NOT BE REPRODUCED WITHOUT WRITTEN APPROVAL FROM Sunshyne
ALL DIMENSIONS ARE TO BE CHECKED ON SITE, ANY DISCREPANCIES BROUGHT TO THE ATTENTION OF Sunshyne.
THIS DRAWING IS TO BE READ IN CONJUNCTION WITH ALL OTHER RELEVANT SERVICE ENGINEER AND STRUCTURAL/CIVIL ENGINEERS DRAWINGS AND SPECIFICATIONS.

A3