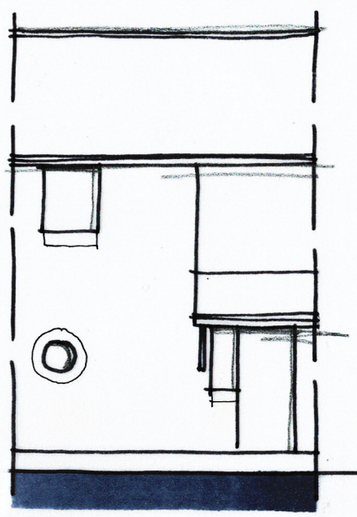

FRONT (s/e)

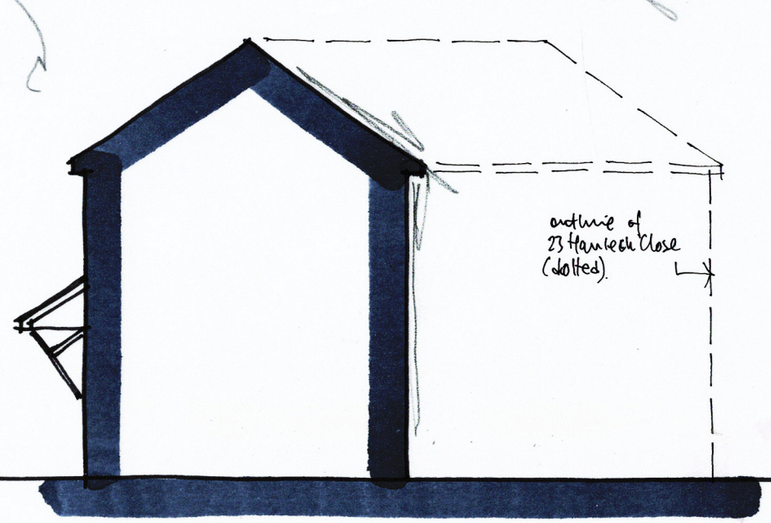

SIDE (n/e)

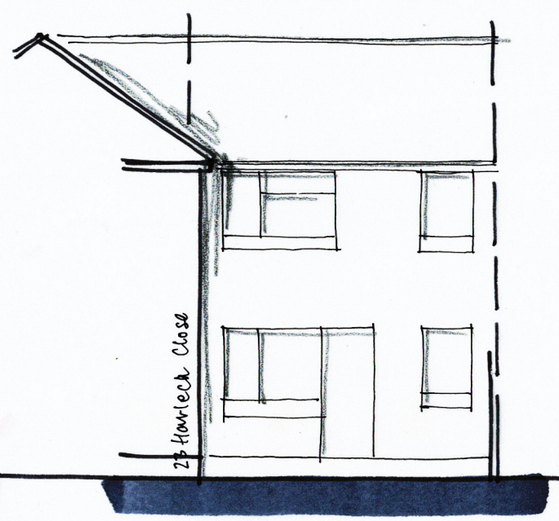

REAR (n/w)

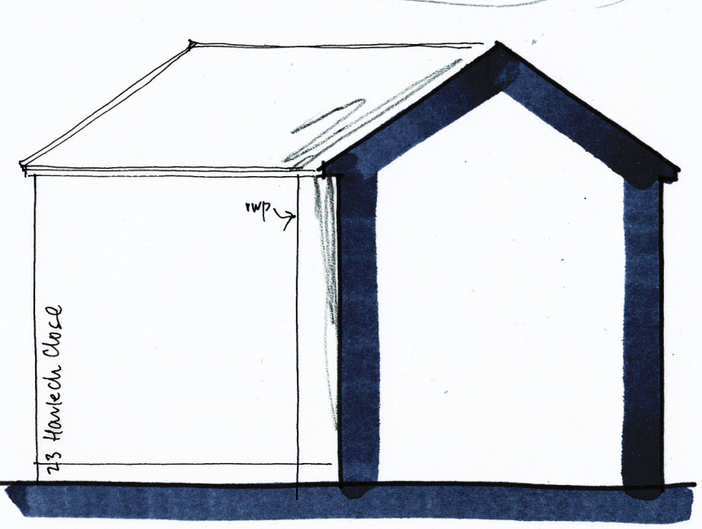

SIDE (s/w) 1:100 @ A3

0 1 2 3 4 5m
metres

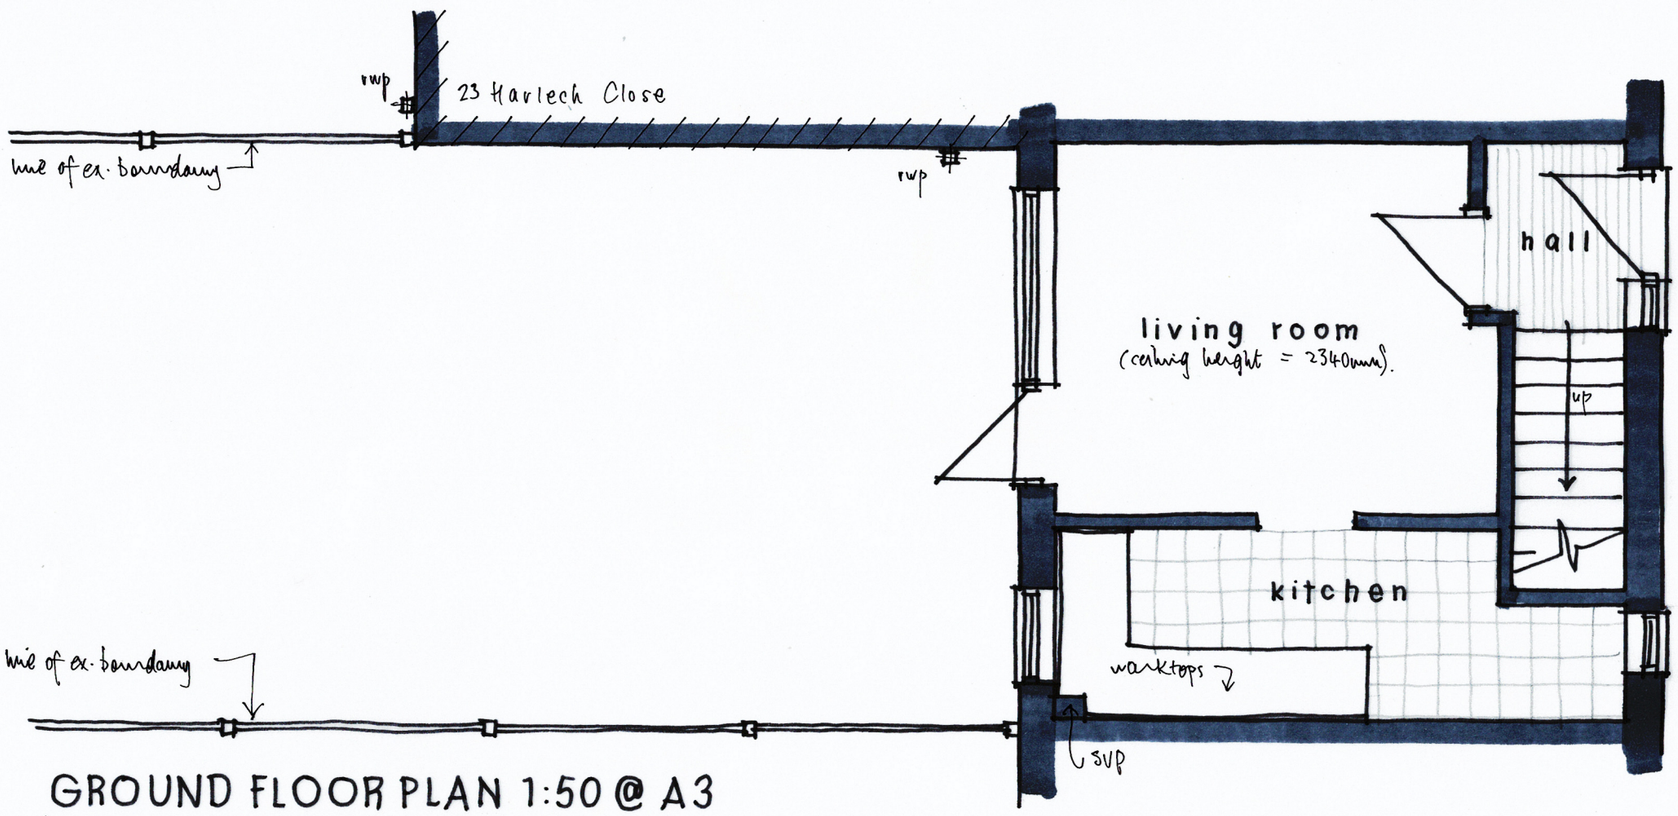

GROUND FLOOR PLAN 1:50 @ A3

0 1 2 3 4 5m
metres



Wayne Gander MCIAT
Architectural Technologist
98 Durrington Lane, Worthing
West Sussex BN13 2RQ
E : waynegander08@gmail.com

21 HARLECH CLOSE, DURRINGTON, WORTHING
Existing details 01
Dec 2023