
603157 - GORING HALL SITE MAP.

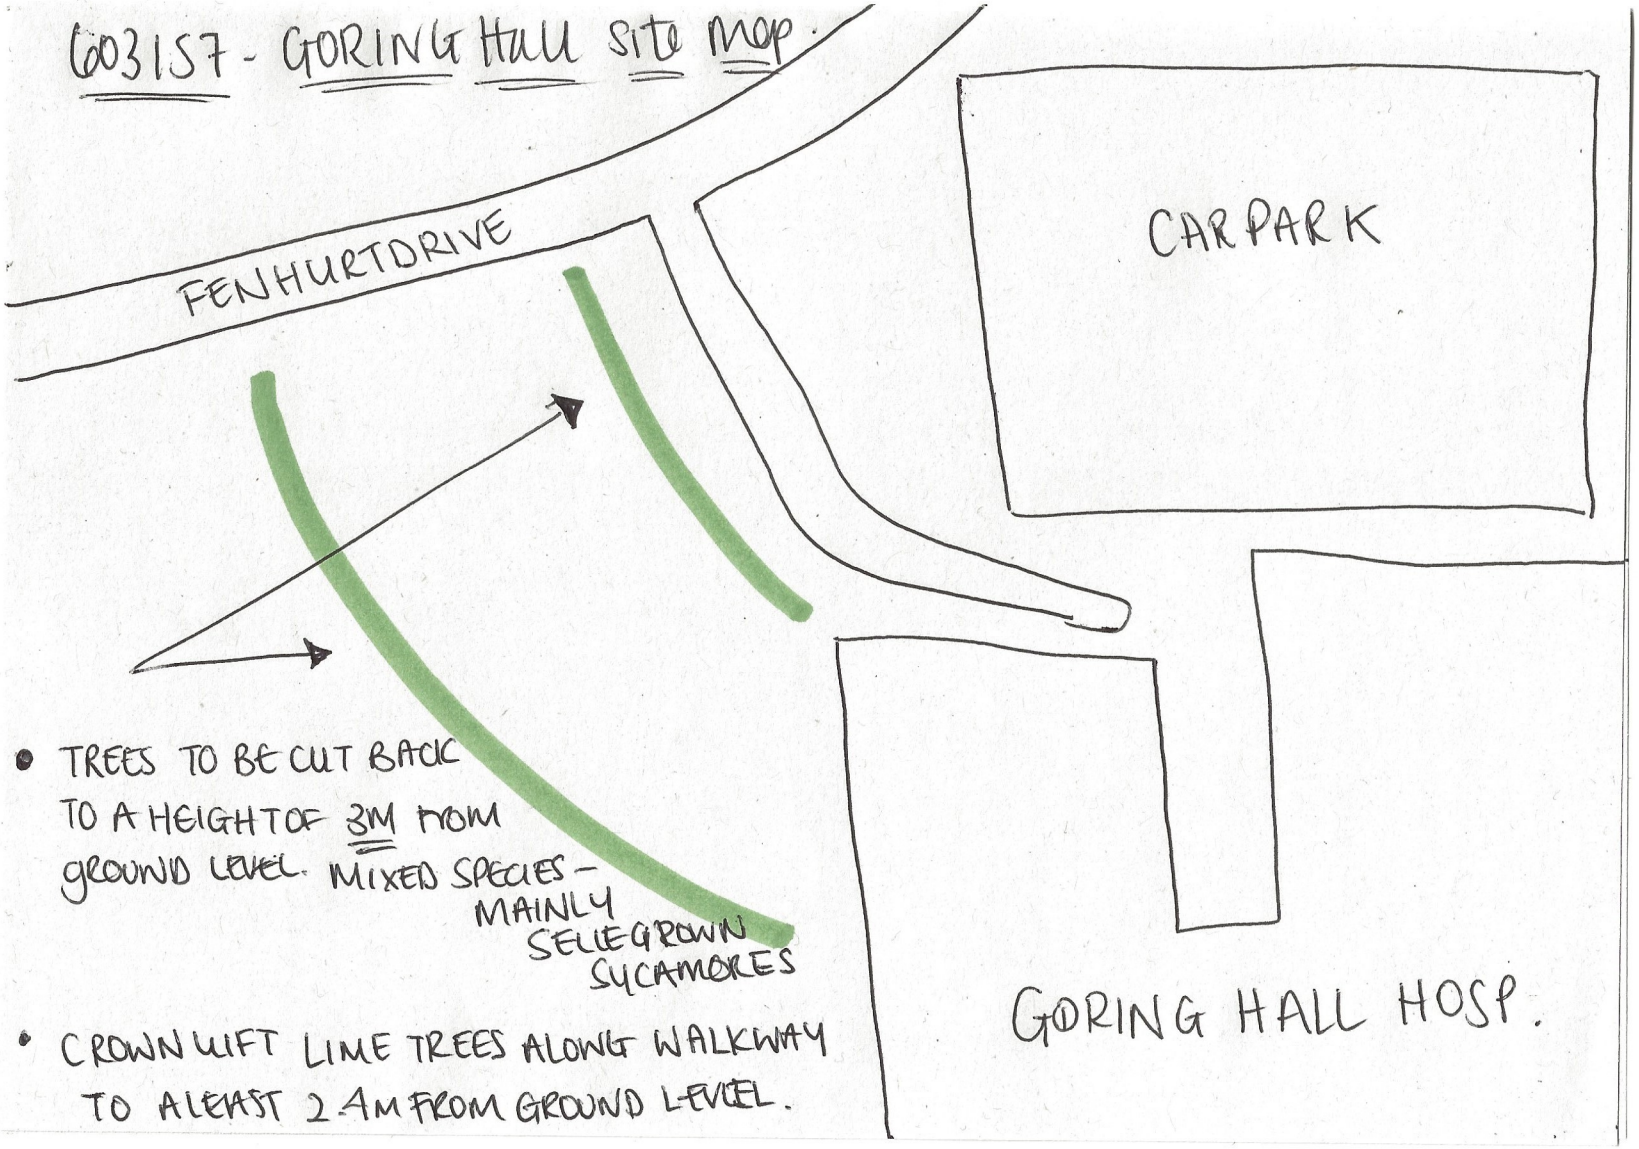

- TREES TO BE CUT BACK TO A HEIGHT OF 3M FROM GROUND LEVEL. MIXED SPECIES - MAINLY SELF GROWN SYCAMORES
- CROWN LIFT LIME TREES ALONG WALKWAY TO ALEAST 2.4M FROM GROUND LEVEL.