Ramp and entrance configuration
1.20 scale

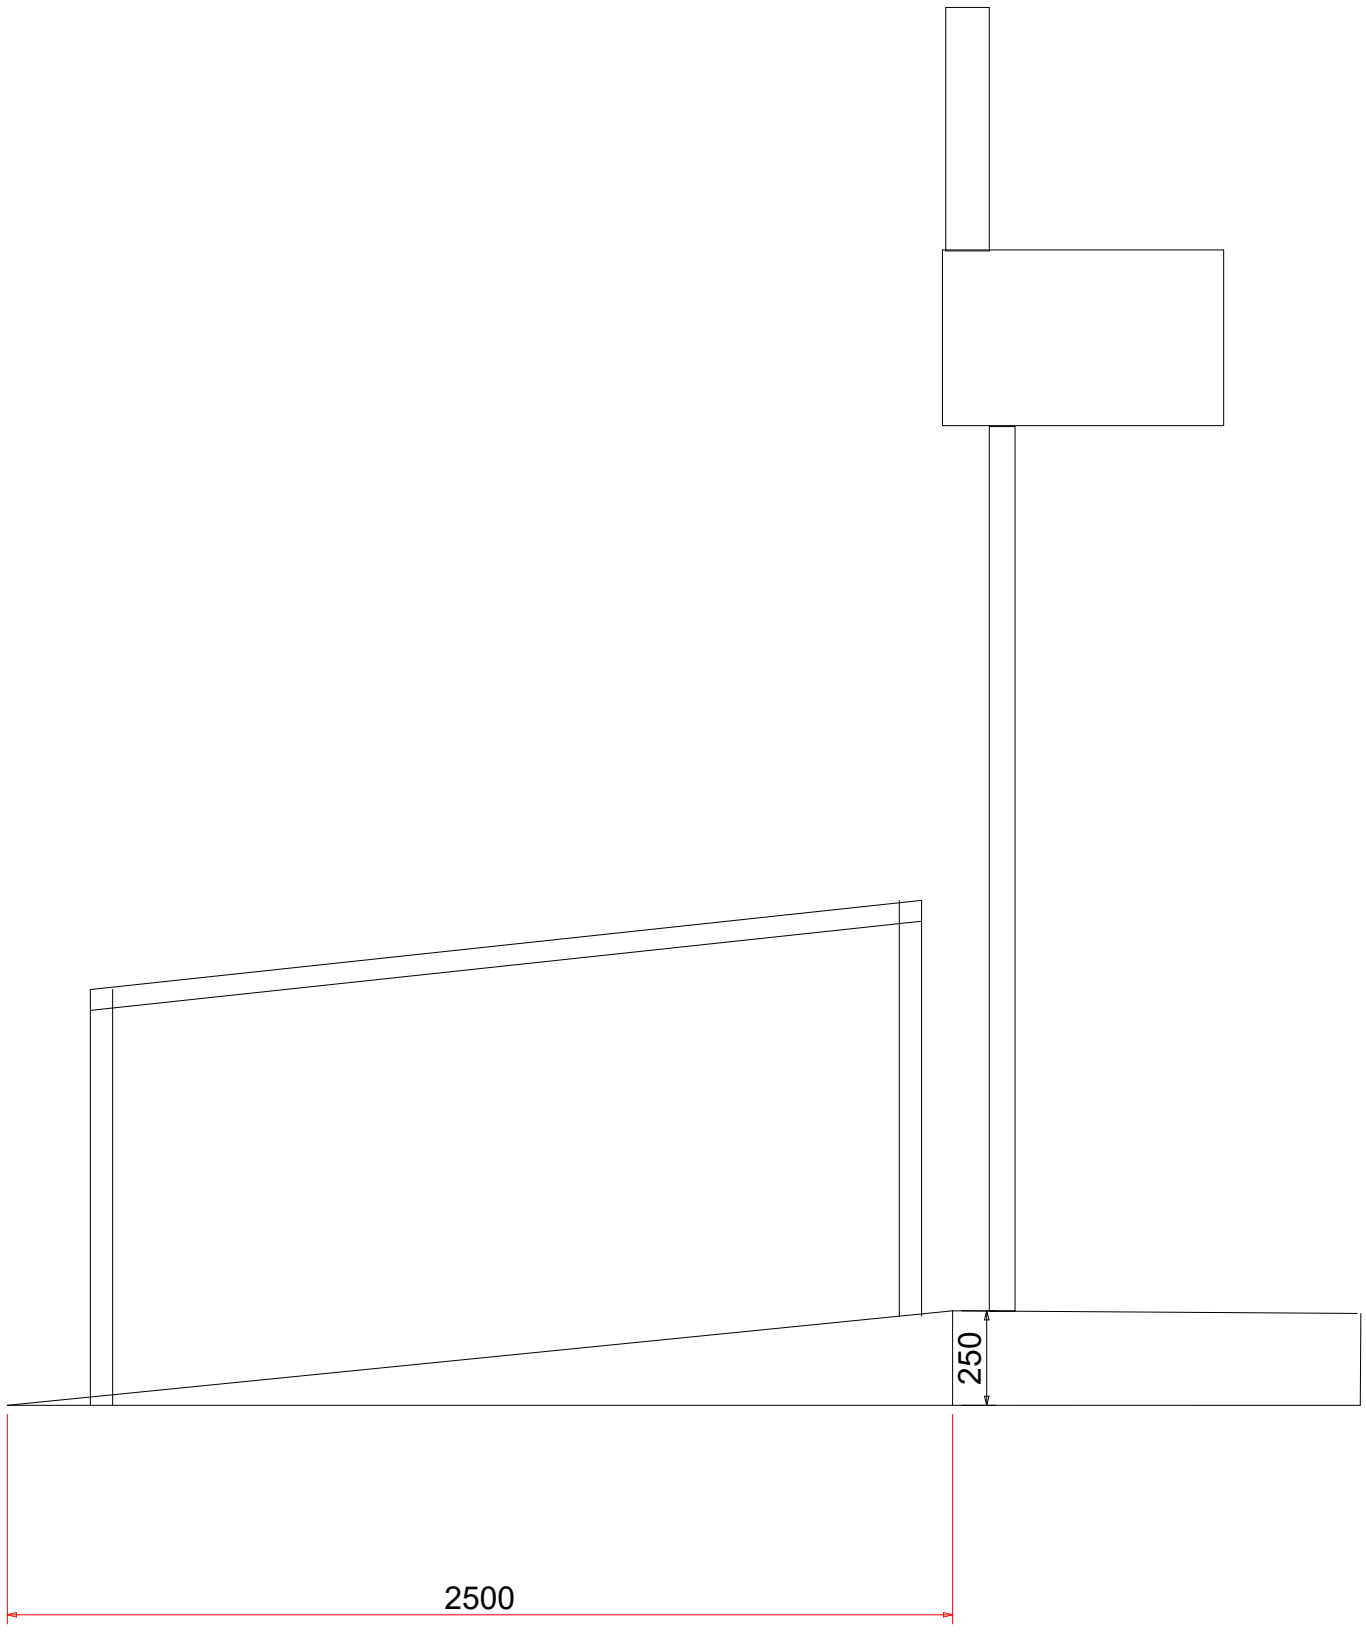

ARCHITECTURAL JONES • PROJECTS

Client - Nish Amin

Address - 78 Brighton Road,
Worthing,
BN11 2EN

Page Size - A3

