
DO NOT SCALE FROM THIS DRAWING

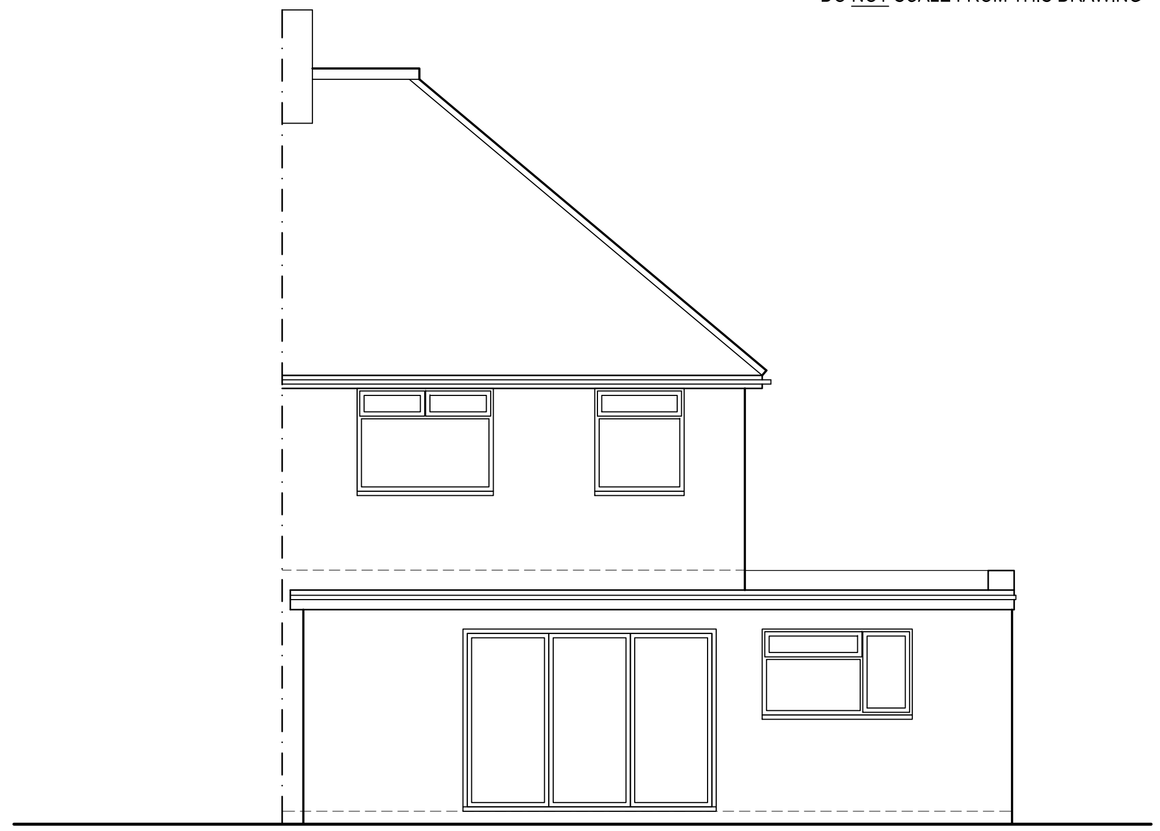


West Elevation



North Elevation




East Elevation

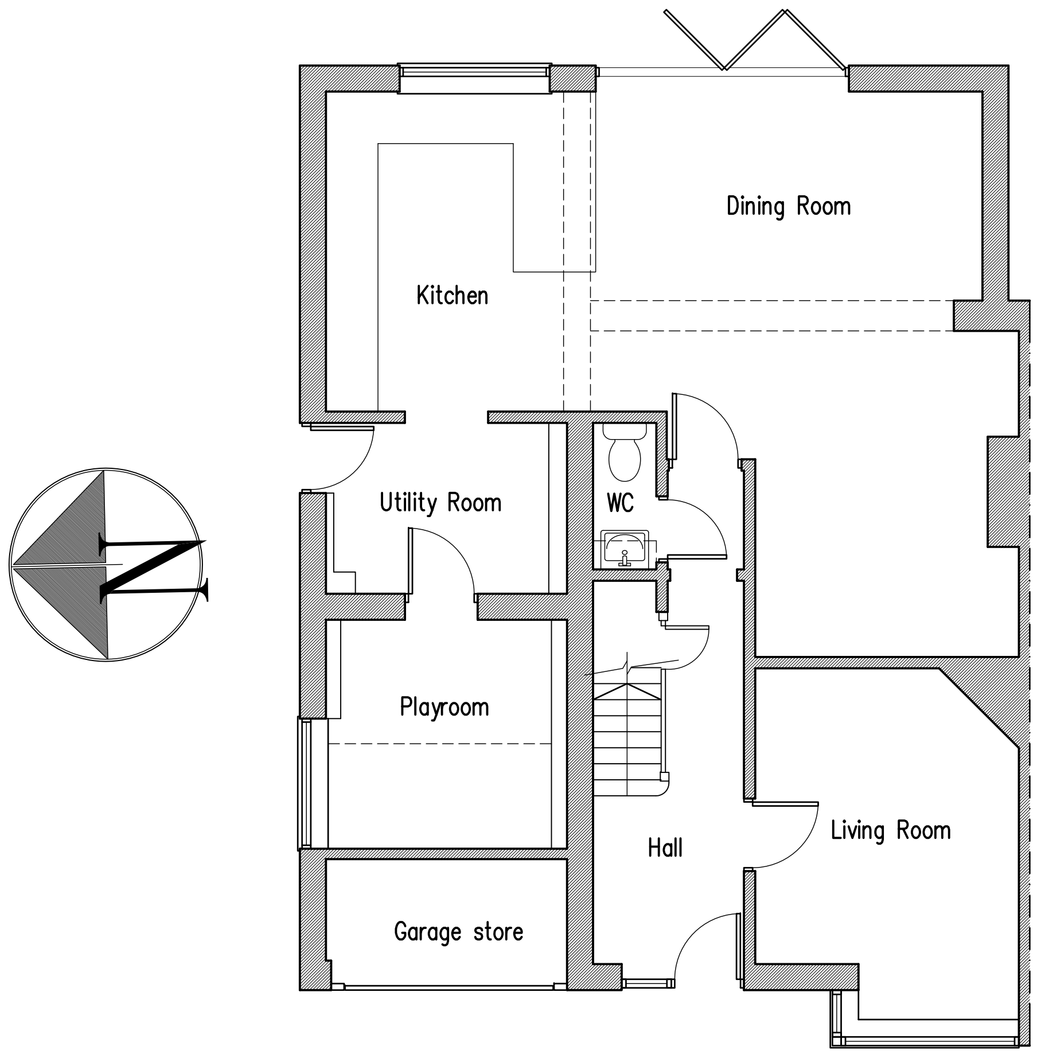

Ground Floor Plan

First Floor Plan

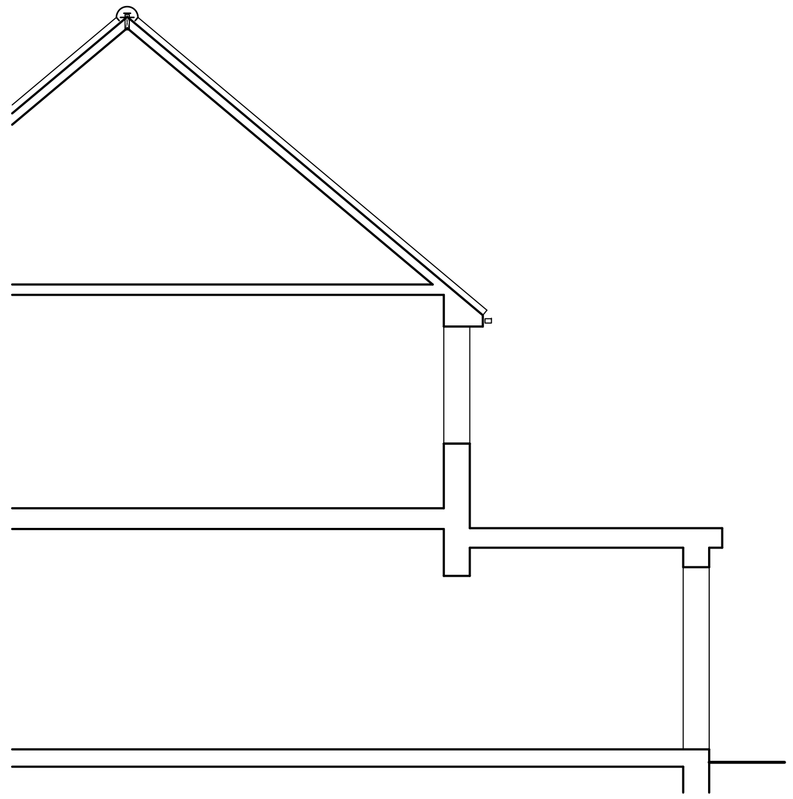

South Elevation

1m 2m 3m 4m 5m 6m 7m 8m 9m 10m

1:50 Scale Bar

Proposed First Floor Side Extension at: 56 Park Avenue, Shoreham-By-Sea, West Sussex

rja Planning & Building Consultants Ltd.
1st Floor
10 High Street
Shoreham-By-Sea
West Sussex BN43 5DA
t: 01273 467297 mob: 07971 375739
e: rex@rjapbc.co.uk web: www.rjapbc.co.uk

Chartered Institute of Architectural Technologists

PROJECT: 56 Park Avenue, Shoreham-By-Sea, West Sussex		
DRAWING TITLE: Existing Floor Plans & Elevations		
CLIENT: Mr and Mrs J. De Waal	DWG NO: 21857-01	REVISION:
SCALE: 1:50 @ A1	DATE: 17.08.21	DRAWN: rex