


DO NOT SCALE FROM THIS DRAWING

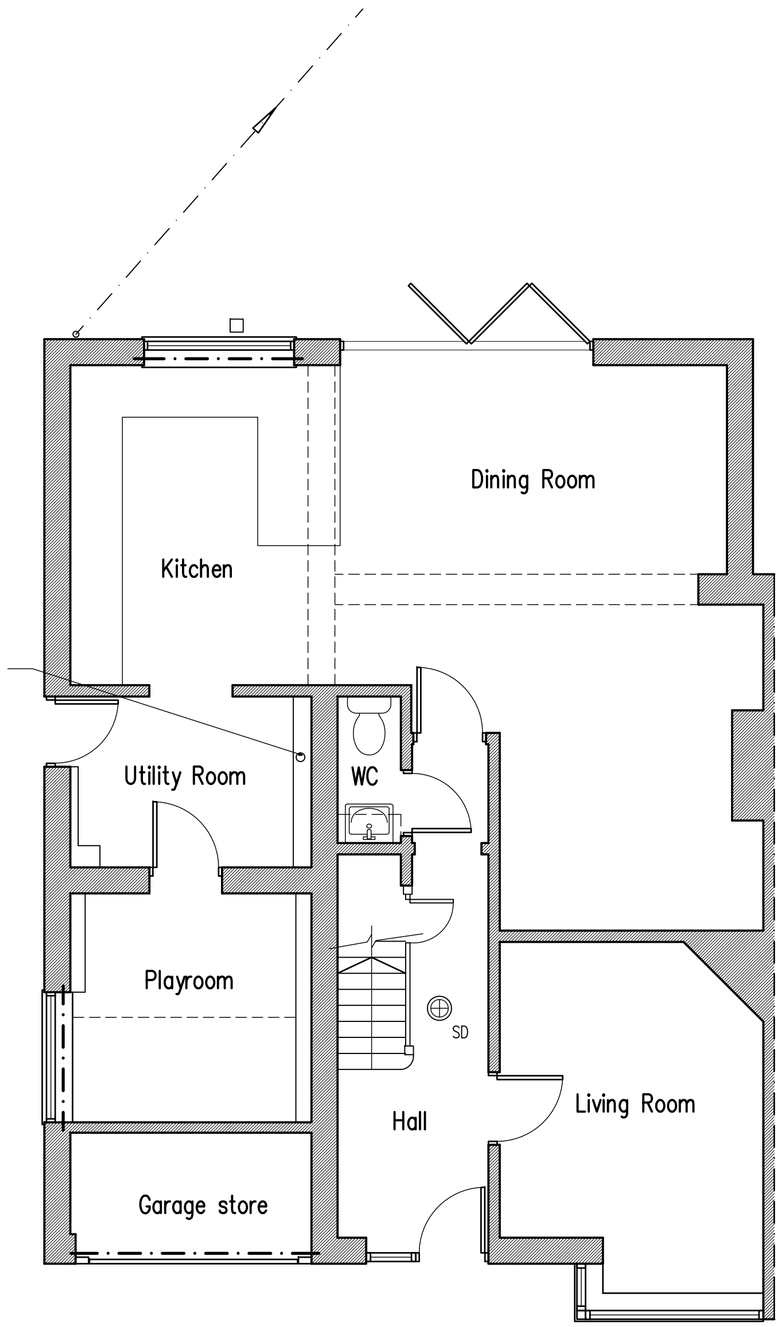

Ground Floor Plan

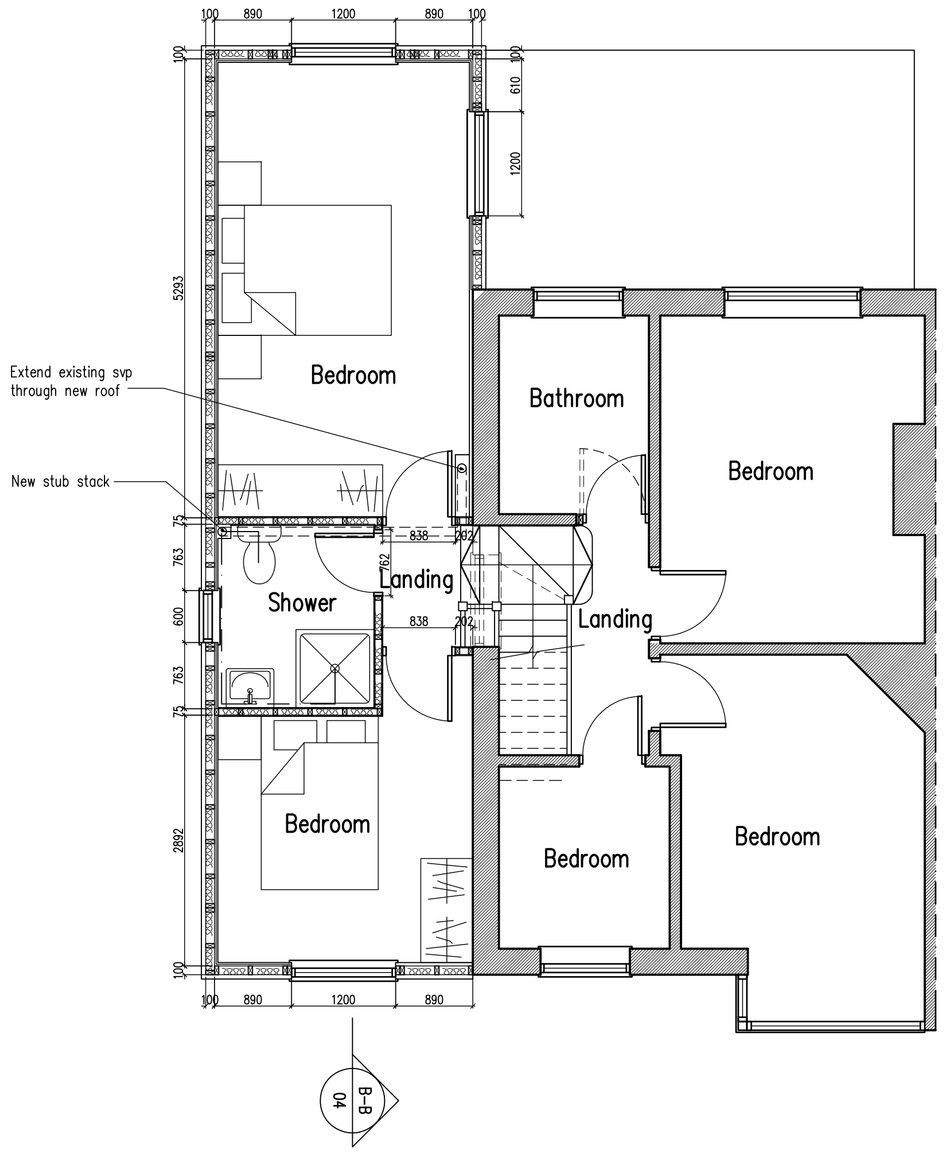

First Floor Plan

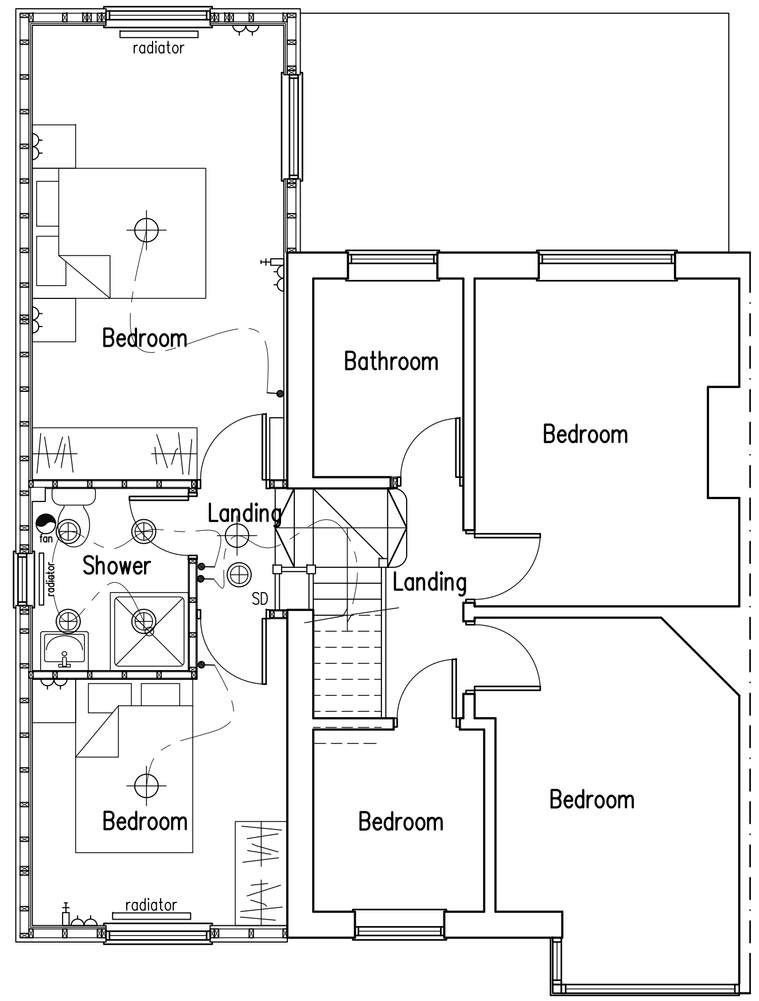

Services

Services Key

- Denotes pull cord
- 2 – Denotes light switch (2 way)
- T – Denotes light switch (timer)
- dm – Denotes light switch (dimmer)
- IS – Denotes light switch (intermediate)
- Denotes telephone
- EP – Denotes Entry Phone
- Denotes television aerial points
- S – Denotes satelite point
- Denotes double socket
- Denotes double socket (floor level)
- C – Denotes cooker point
- C6 – Denotes Cat 6 point
- Denotes spur
- Denotes shaver socket incorporating light
- Denotes external water tap
- Denotes wall light
- Denotes ceiling rose
- Denotes low energy recessed spotlight
- Denotes fluorescent tube
- radiator – Denotes radiator
- Denotes PIR detector
- Denotes extractor fan
- SD – Denotes smoke detector
- HD – Denotes heat detector
- meter – Denotes meter
- GP – Denotes gas point
- alarm – Denotes alarm panel
- key – Denotes alarm key point
- P – Denotes alarm call point
- Denotes emergency lighting self contained
- Denotes door bell sounder
- Denotes door bell push
- T – Denotes thermostat
- Denotes speaker
- Denotes fire extinguisher

1m 2m 3m 4m 5m 6m 7m 8m 9m 10m
1:50 Scale Bar

B	25.01.211	Construction details added
A	24.08.21	Flat roof in lieu of pitched roof over extension

Proposed First Floor Side Extension at: 56 Park Avenue, Shoreham-By-Sea, West Sussex

rja Planning & Building Consultants Ltd.
1st Floor
10 High Street
Shoreham-By-Sea
West Sussex BN43 5DA
t: 01273 467297 mob: 07971 375739
e: rex@rjapbc.co.uk web: www.rjapbc.co.uk

Chartered Institute of Architectural Technologists

PROJECT: 56 Park Avenue, Shoreham-By-Sea, West Sussex
DRAWING TITLE: Proposed Floor Plans
CLIENT: Mr and Mrs J. De Waal
DWG NO: 21857-02
REVISION: B
SCALE: 1:50 @ A1
DATE: 17.08.21
DRAWN: rex