

1 Elevation - south
SCALE :: 1:100




2 Elevation - east
SCALE :: 1:100



3 Elevation - west
SCALE :: 1:100



4 Elevation - north
SCALE :: 1:100

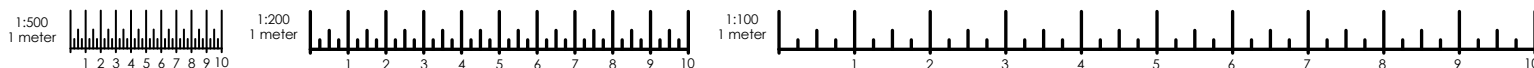

Elevations Proposed

C.01 - Block/Roofplan
C.02 - Elevations Existing
C.03 - Elevations Proposed
C.04 - Floorplans Existing/Proposed
C.05 - Perspective Images Existing
C.06 - Perspective Images Proposed

Jason Pryor
57 Downland Ave,
Southwick,
West Sussex,
BN42 4RL

Rear Single Storey Extension

Planning Application ref
.....

Created: 26 12 25
Modified: 13 01 26
Drawn By: S.W.
simon_walder@yahoo.co.uk

C.03