




1 Floorplan 00 existing

SCALE :: 1:100

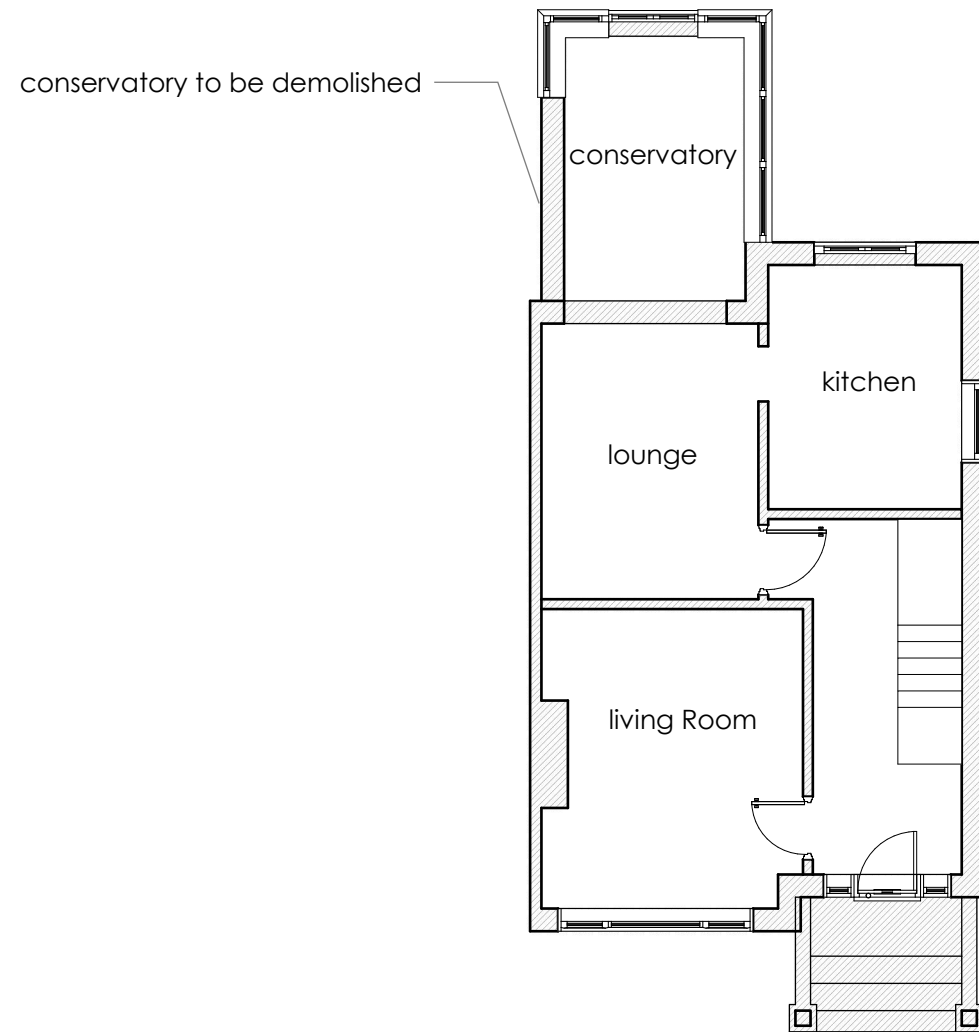

2 Floorplan 00 proposed

SCALE :: 1:100

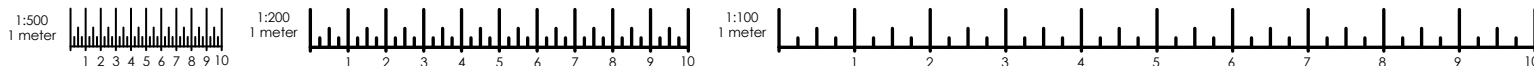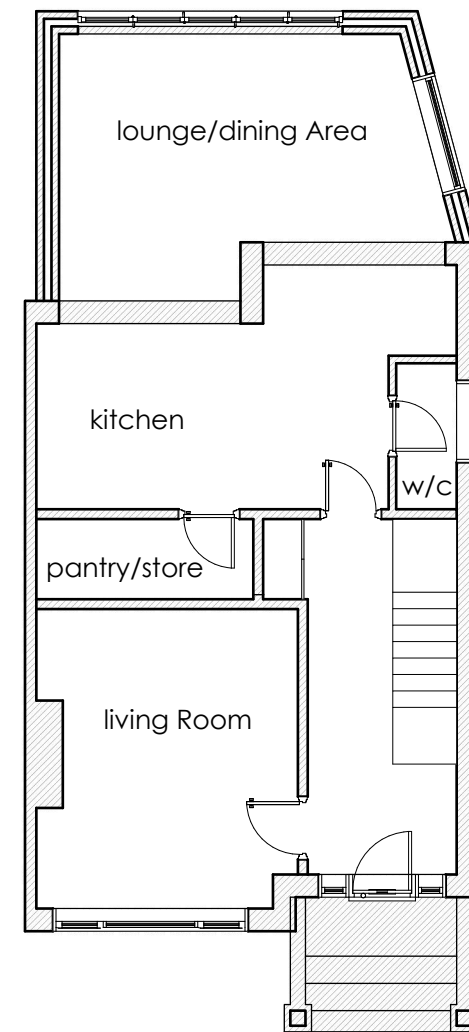

Floorplans Existing/Proposed

Jason Pryor
57 Downland Ave,
Southwick,
West Sussex,
BN42 4RL

Rear Single Storey Extension

Planning Application ref
.....

Created: 26 12 25
Modified: 13 01 26
Drawn By: S.W.
simon_walder@yahoo.co.uk

C.01 - Block/Roofplan
C.02 - Elevations Existing
C.03 - Elevations Proposed
C.04 - Floorplans Existing/Proposed
C.05 - Perspective Images Existing
C.06 - Perspective Images Proposed