


1 Perspective SW

SCALE :: n/a



2 Perspective NW

SCALE :: n/a

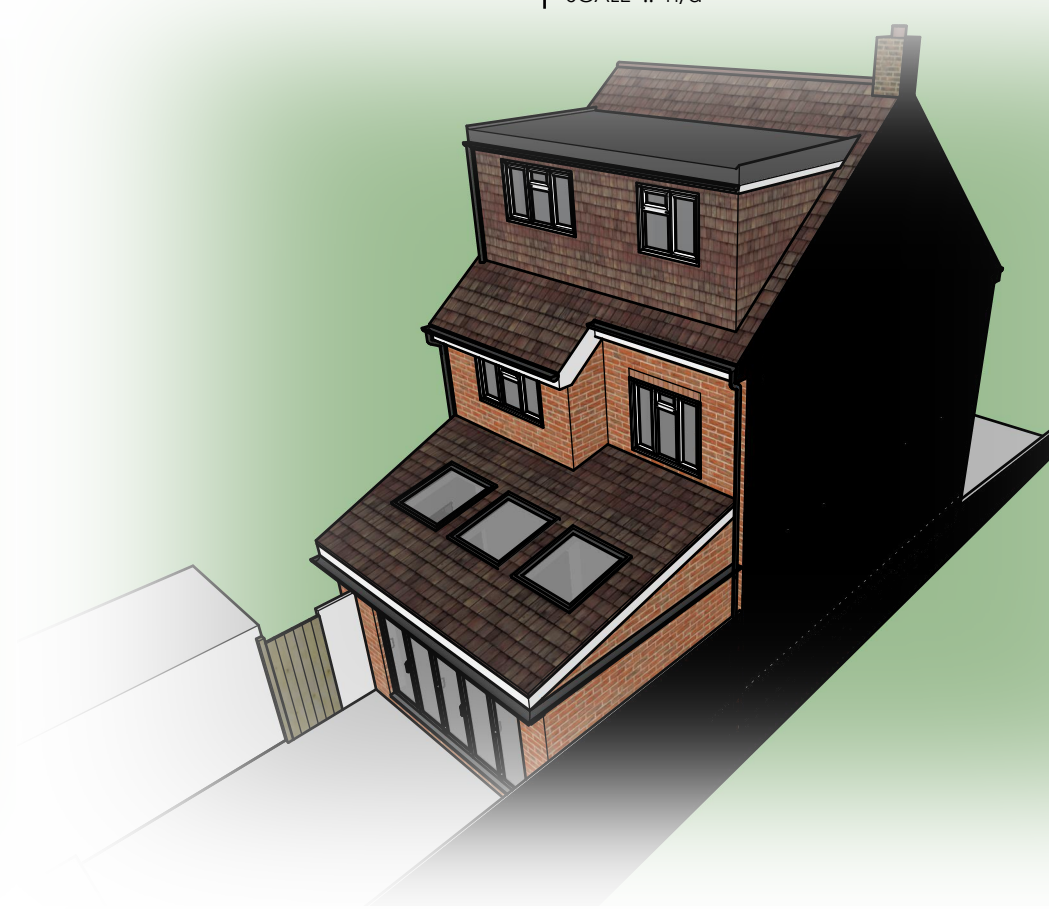


3 Perspective SE

SCALE :: n/a



4 Perspective NE

SCALE :: n/a

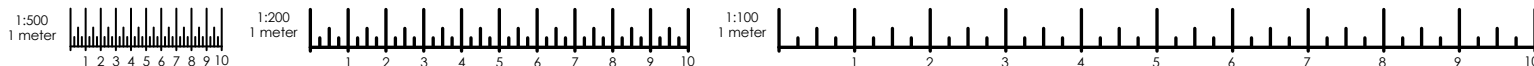

Perspective Images Proposed

C.01 - Block/Roofplan  
C.02 - Elevations Existing  
C.03 - Elevations Proposed  
C.04 - Floorplans Existing/Proposed  
C.05 - Perspective Images Existing  
C.06 - Perspective Images Proposed

**Jason Pryor**  
57 Downland Ave,  
Southwick,  
West Sussex,  
BN42 4RL

**Rear Single Storey Extension**

Planning Application ref  
.....

Created: 26 12 25  
Modified: 13 01 26  
Drawn By: S.W.  
simon\_walder@yahoo.co.uk

C.06