


GENERAL NOTES

1. This plan has been prepared for the submission and approval under Town and Country Planning only.
2. All advertisements outlined are subject to a separate Advertisement Application.

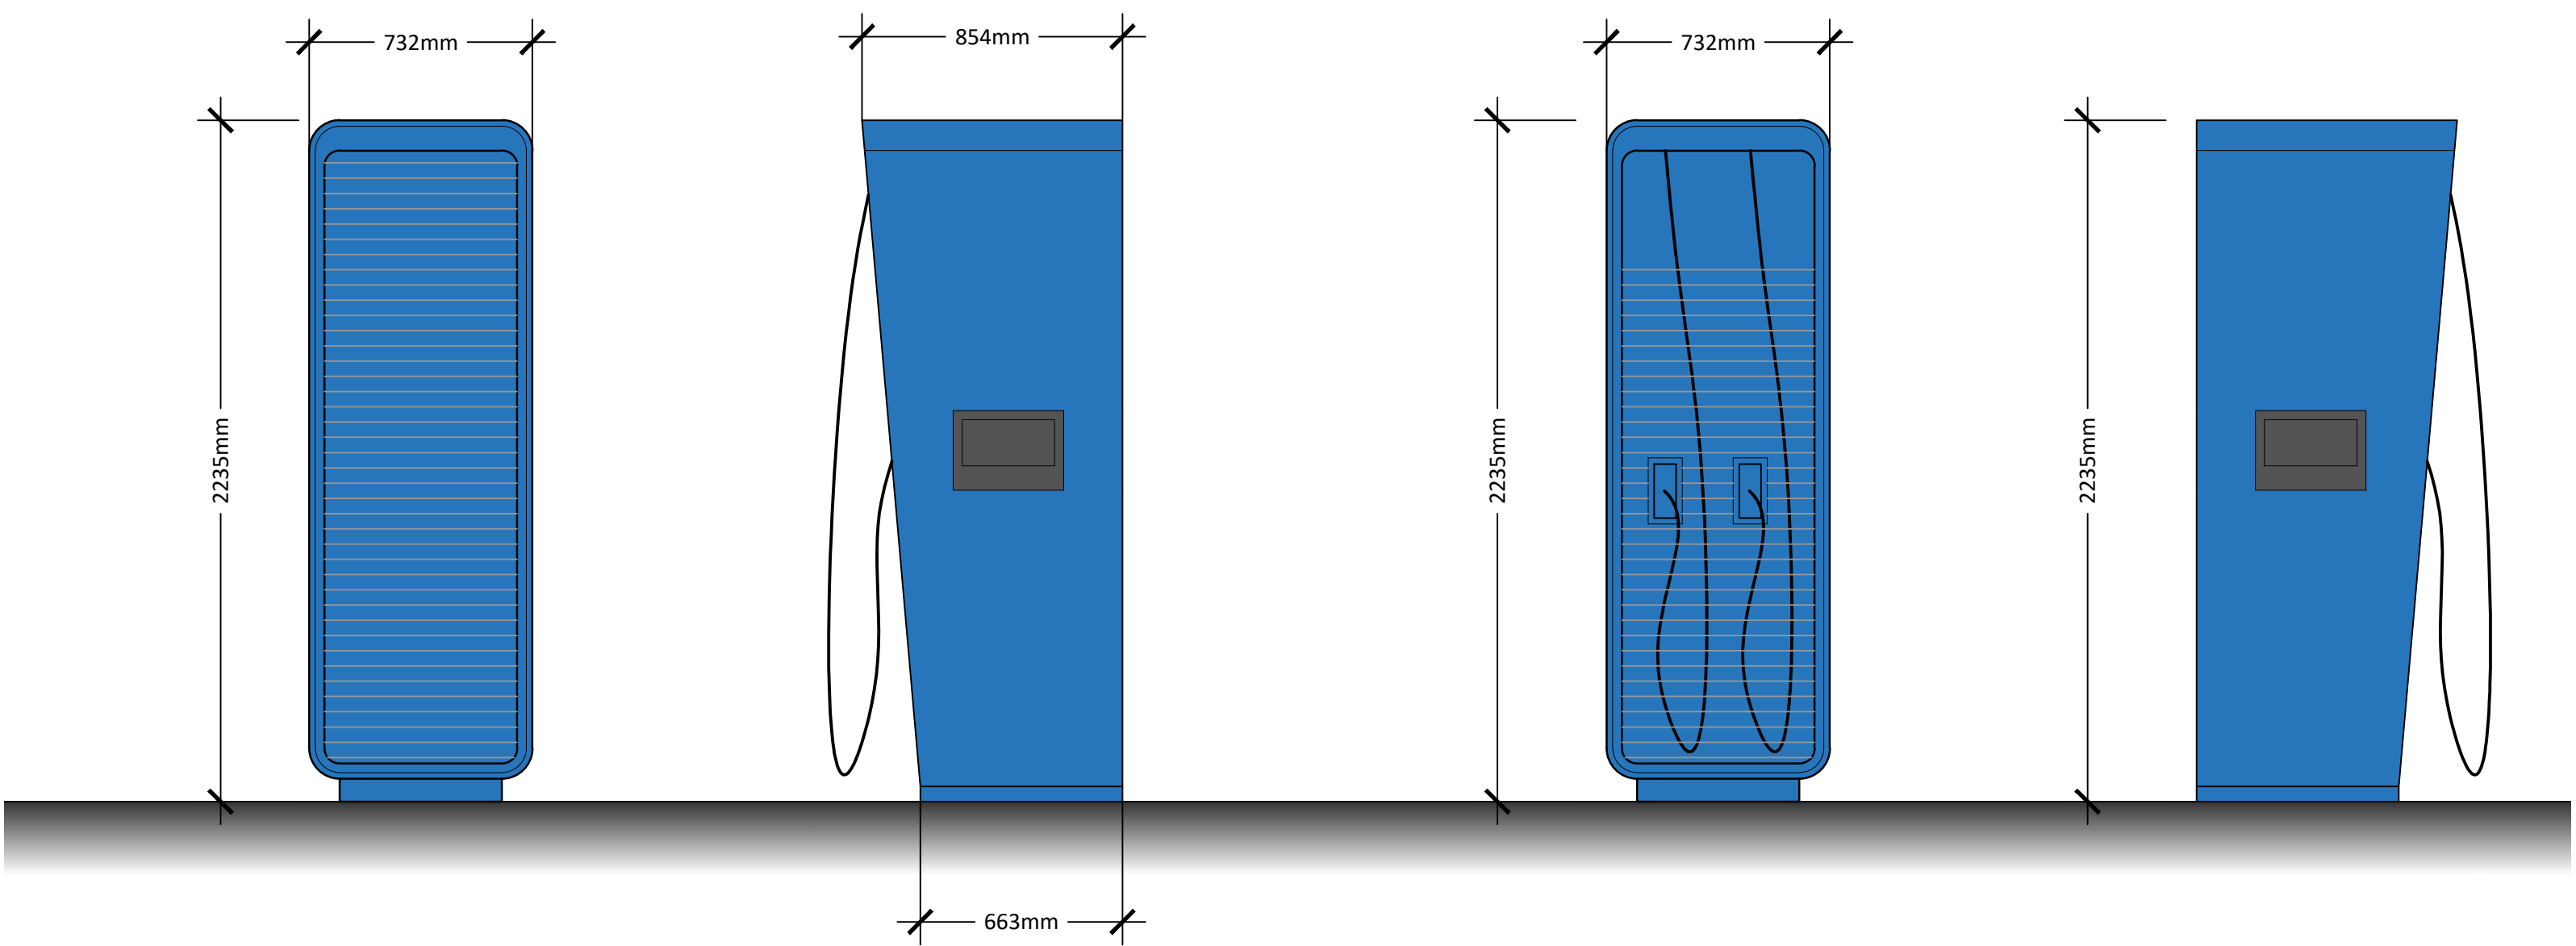


ELEVATION - A


ELEVATION - B

ELEVATION - C


ELEVATION - D

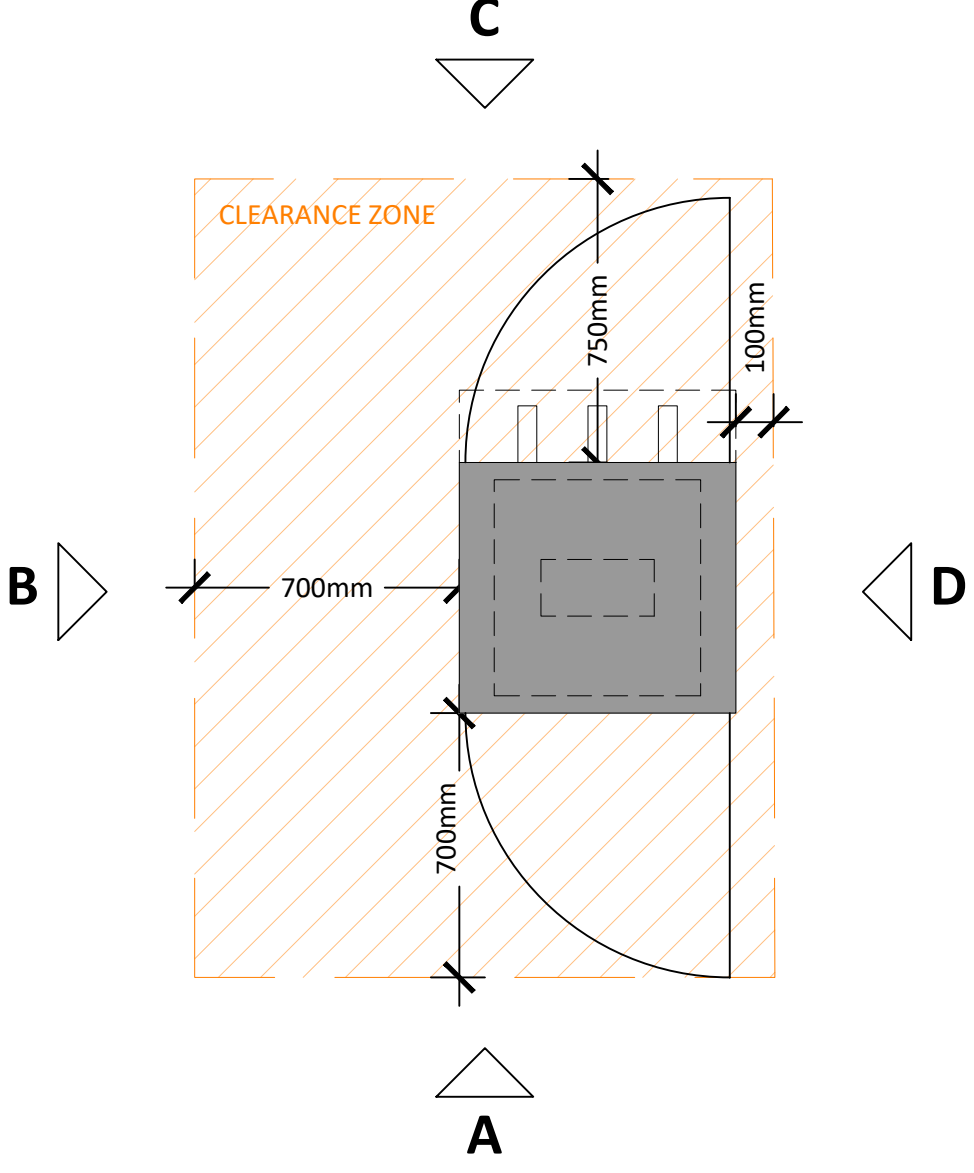



EV CLEARANCE ZONE PLAN

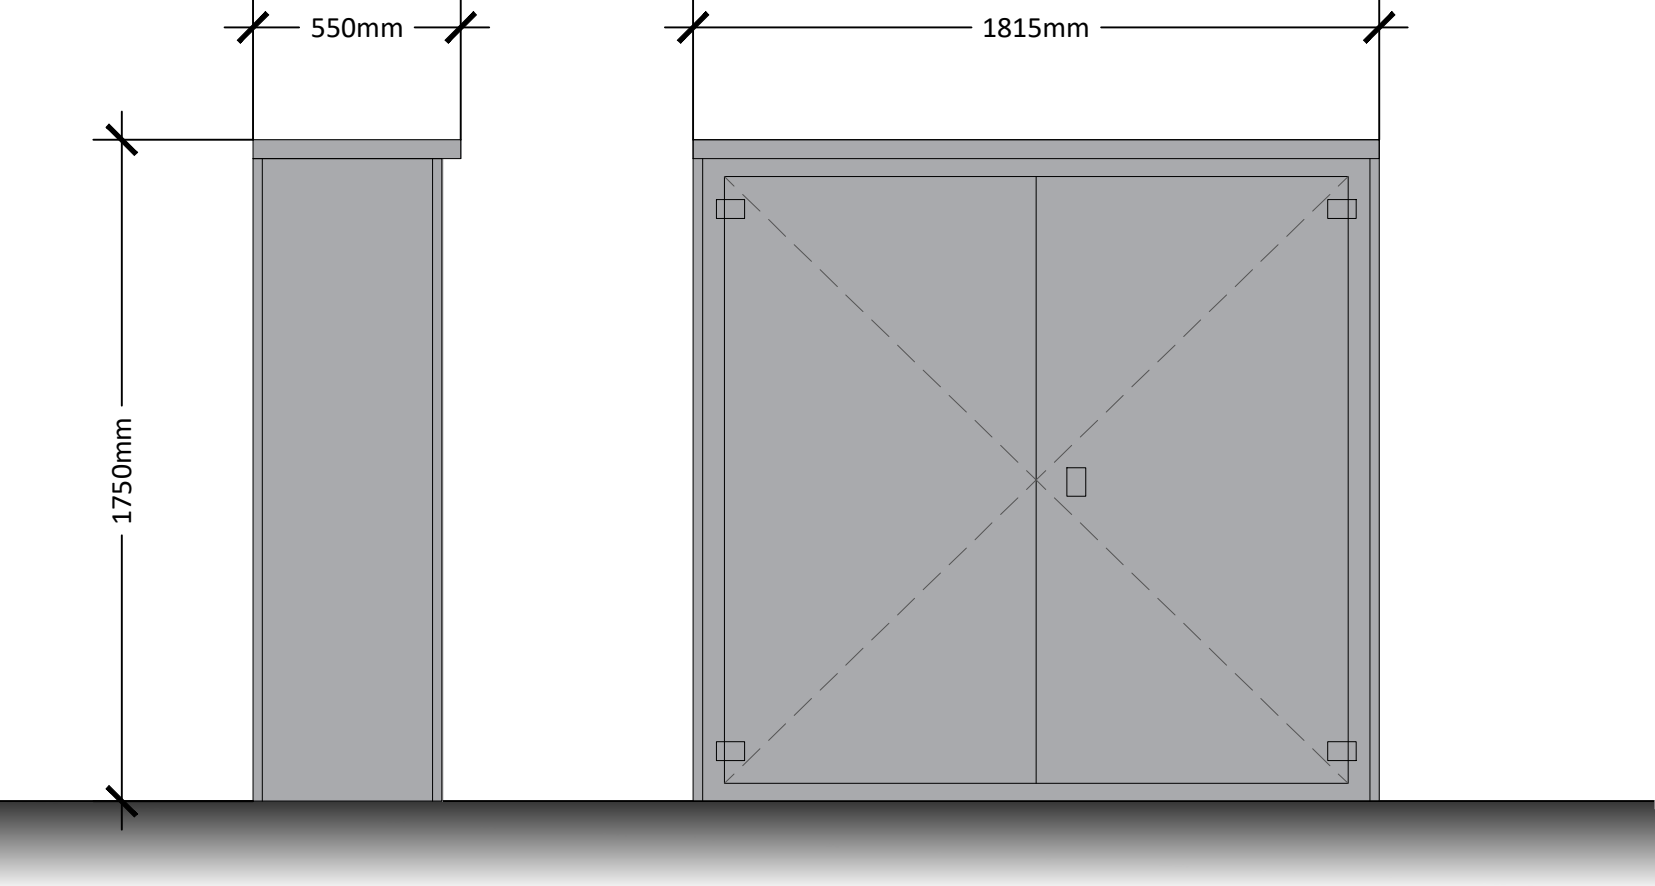

LV CABINET ELEVATIONS

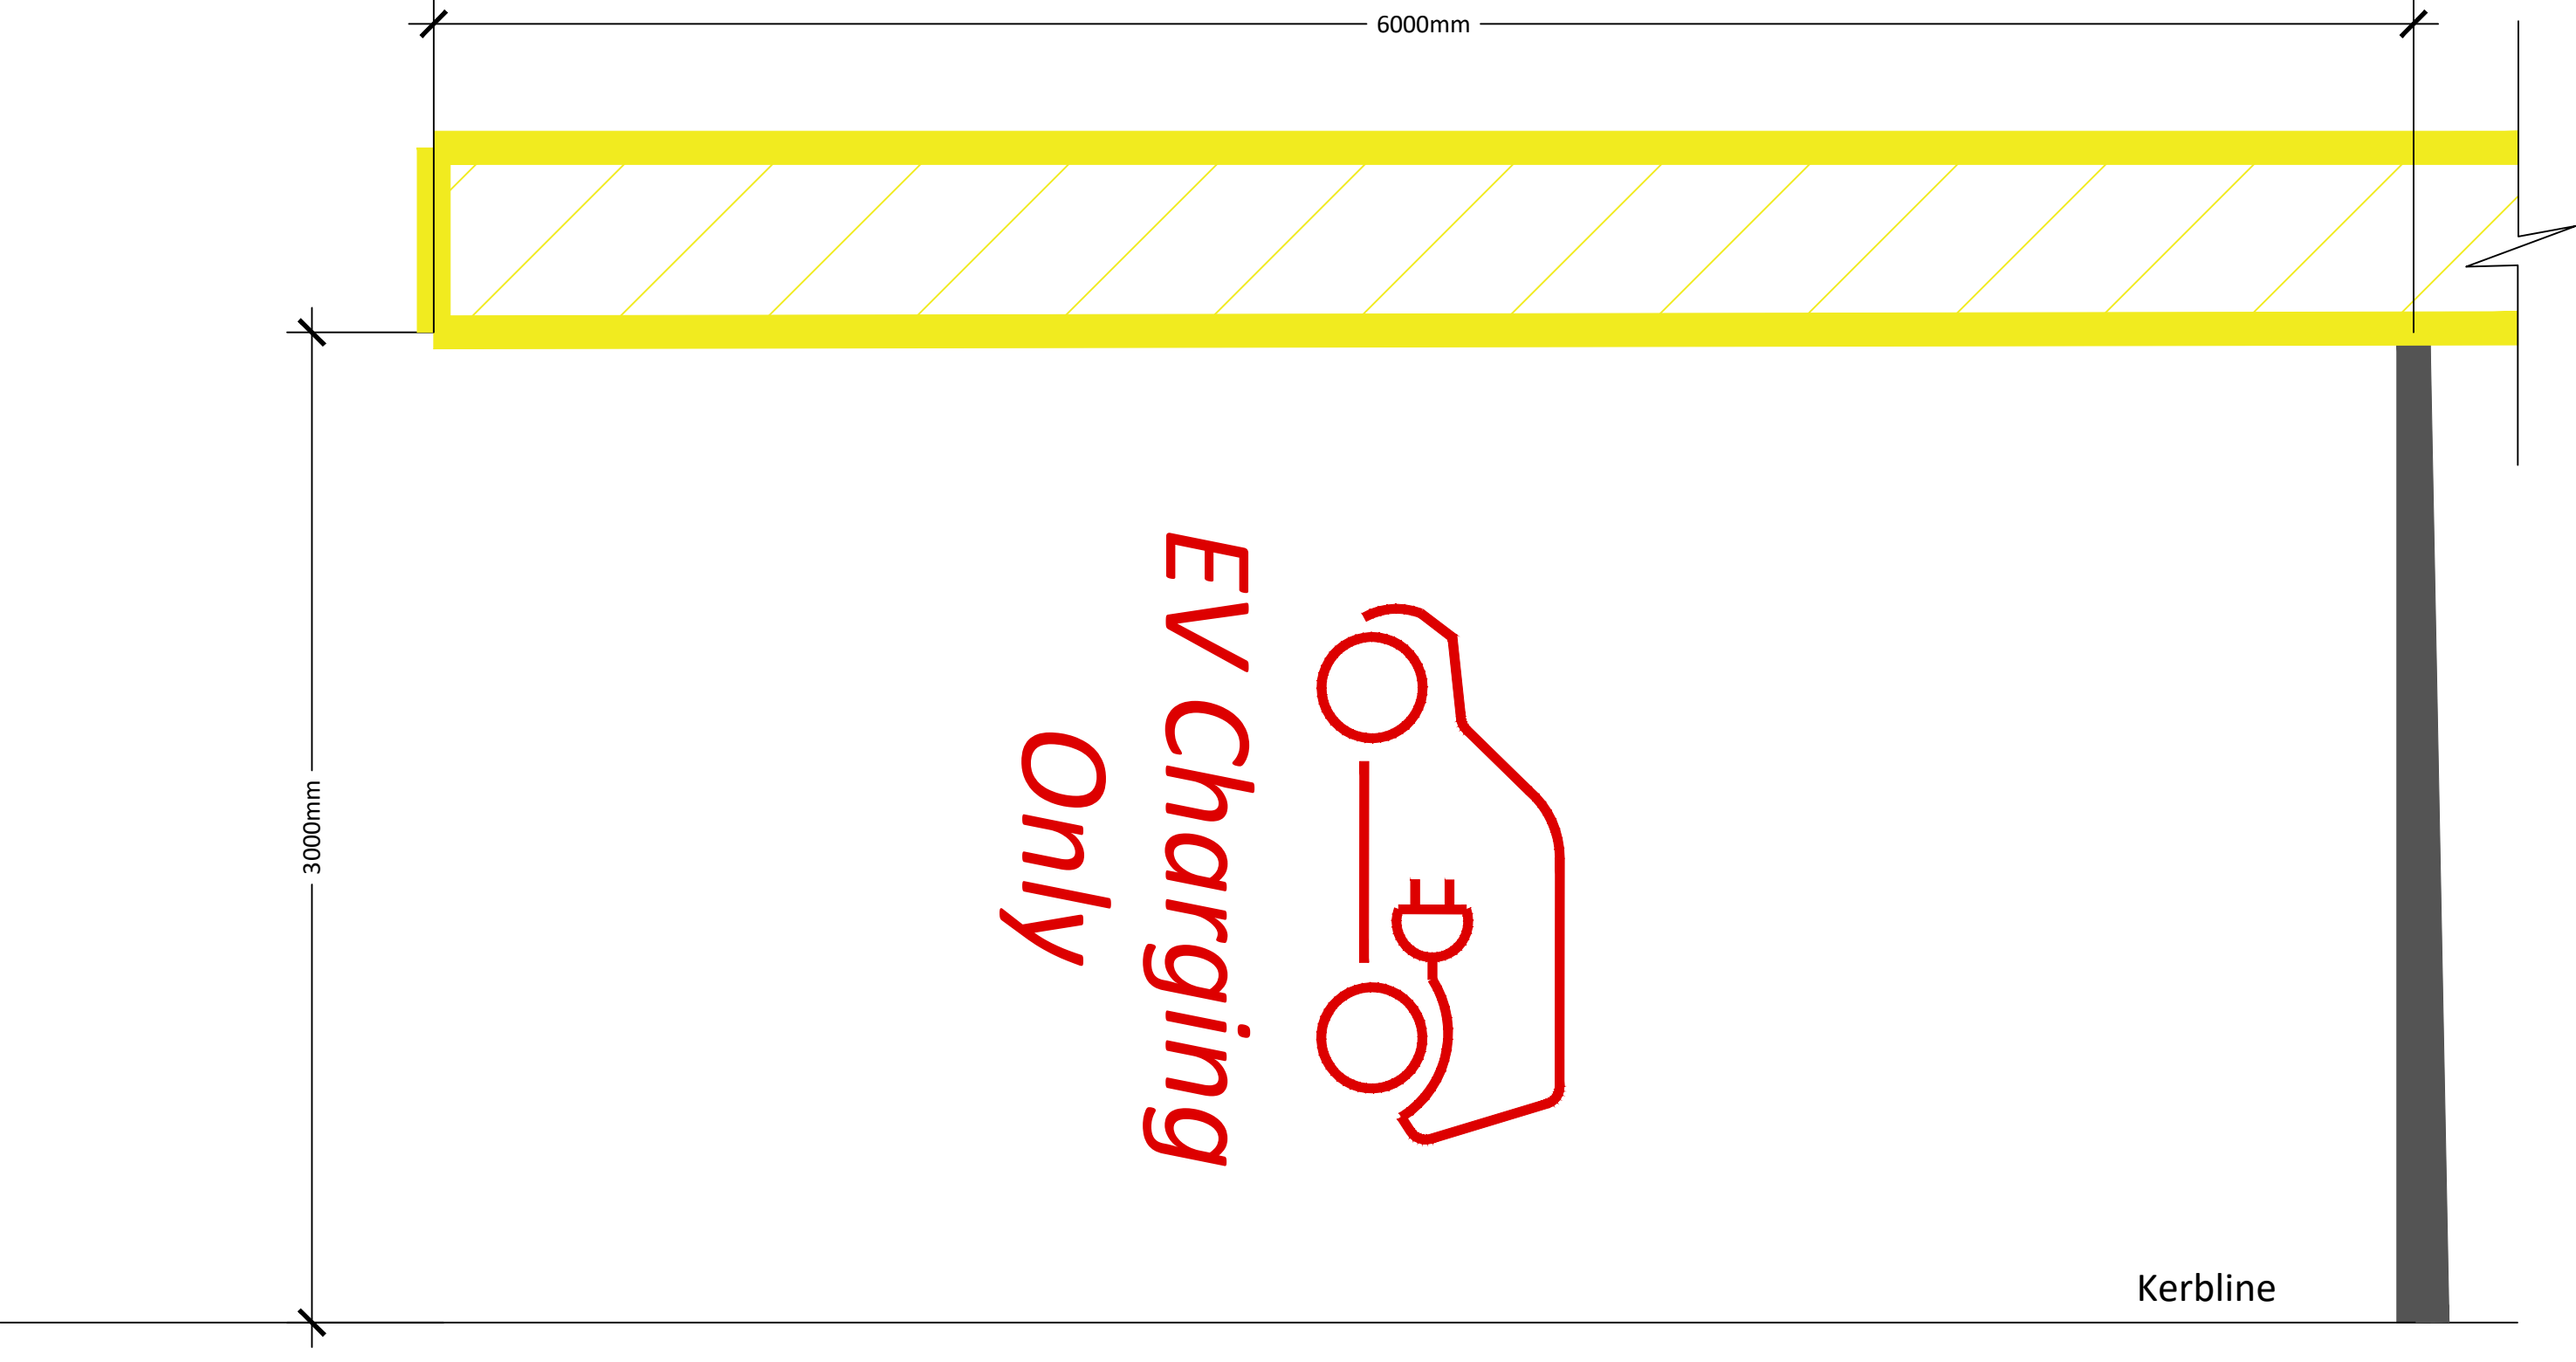

TYPICAL EVC BAY THERMOPLASTIC LINING LAYOUT

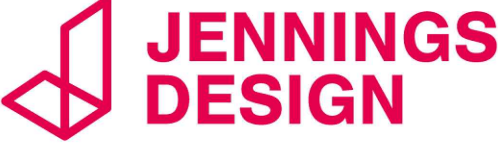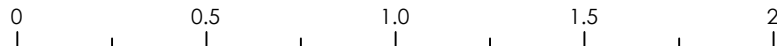A	09.02.26	Screen removed & thermoplastic amending	W
PLANNING			
PROJECT FINDON SERVICE STATION FINDON ROAD, WORTHING BN 14 0AB			
TITLE EVC DETAILS			
CLIENT JET RETAIL UK LTD			
 8 Feast Field, Horsforth, Leeds, West Yorkshire, LS18 4TJ www.jennings-design.com 01274 395422 office@jennings-design.com			
Drawn: CW	Check: WW	Scale: 1:20 @ A1	Date: NOV 2025
Plan Number: 250642 - 105A			
 Scale - Metres 1:20			