






- GENERAL NOTES
1. This plan has been prepared for the submission and approval under Town and Country Planning only.
 2. All advertisements outlined are subject to a separate Advertisement Application.

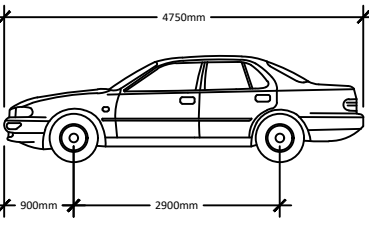


Car Tracking	
Width	: 1.80
Track	: 1.80
Lock to Lock Time	: 6.00 s
Steering Angle	: 30.20 deg

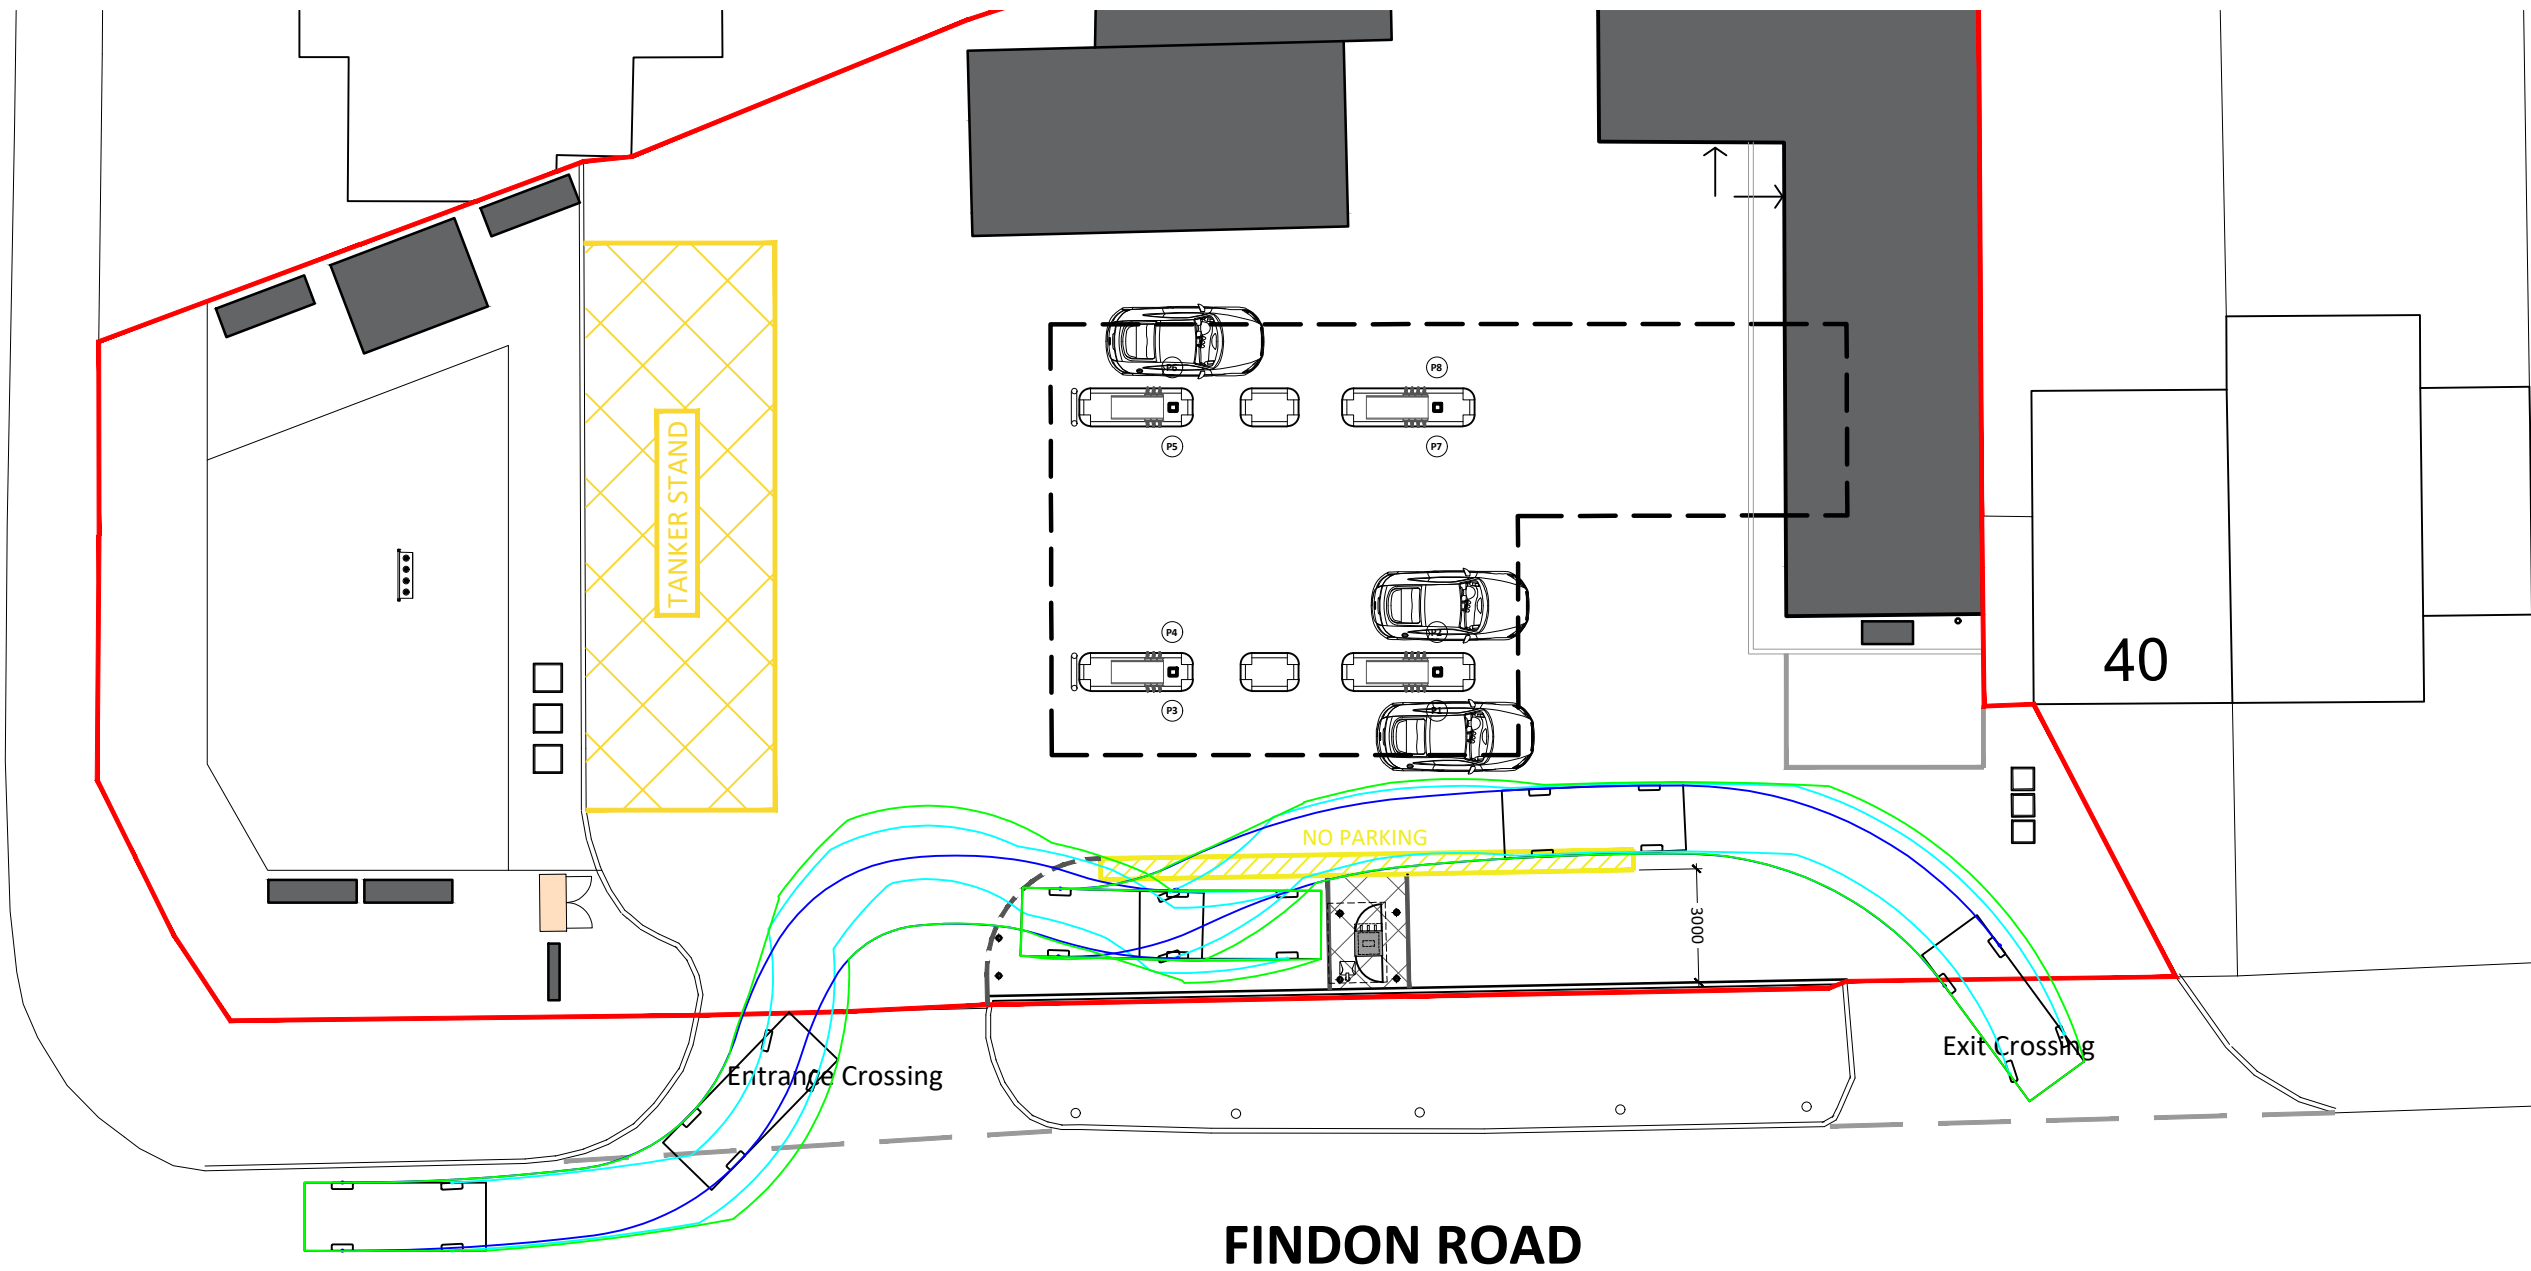


Large Car - Driving into EVC Bay 1

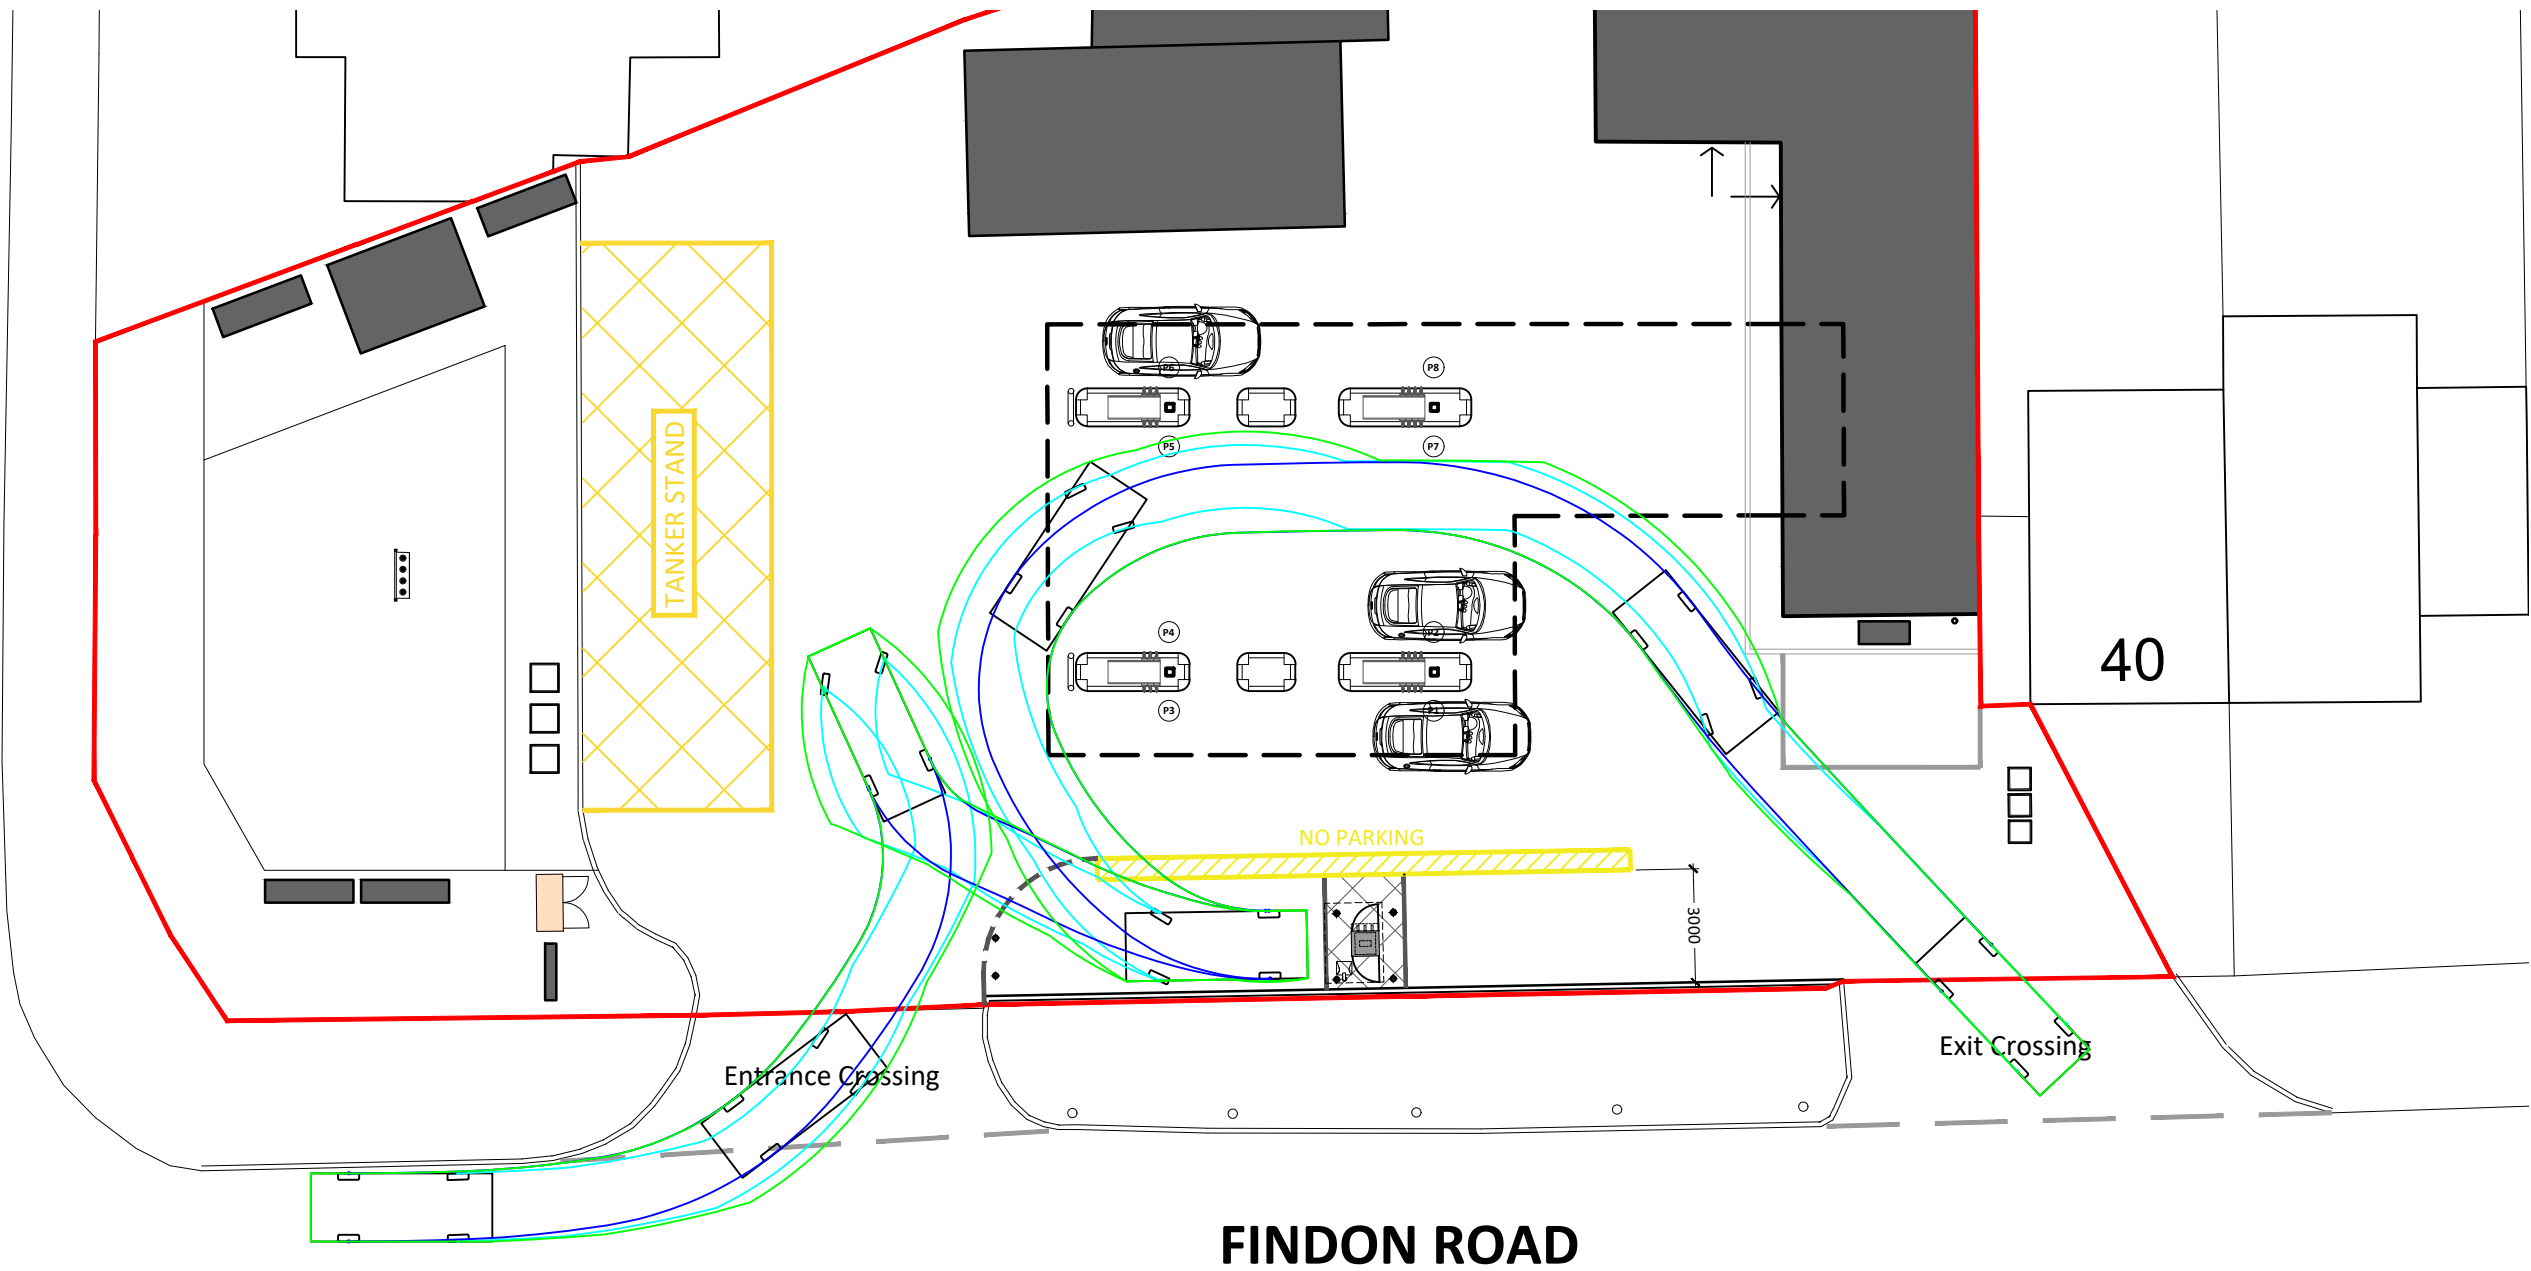

Large Car - Reversing into EVC Bay 1

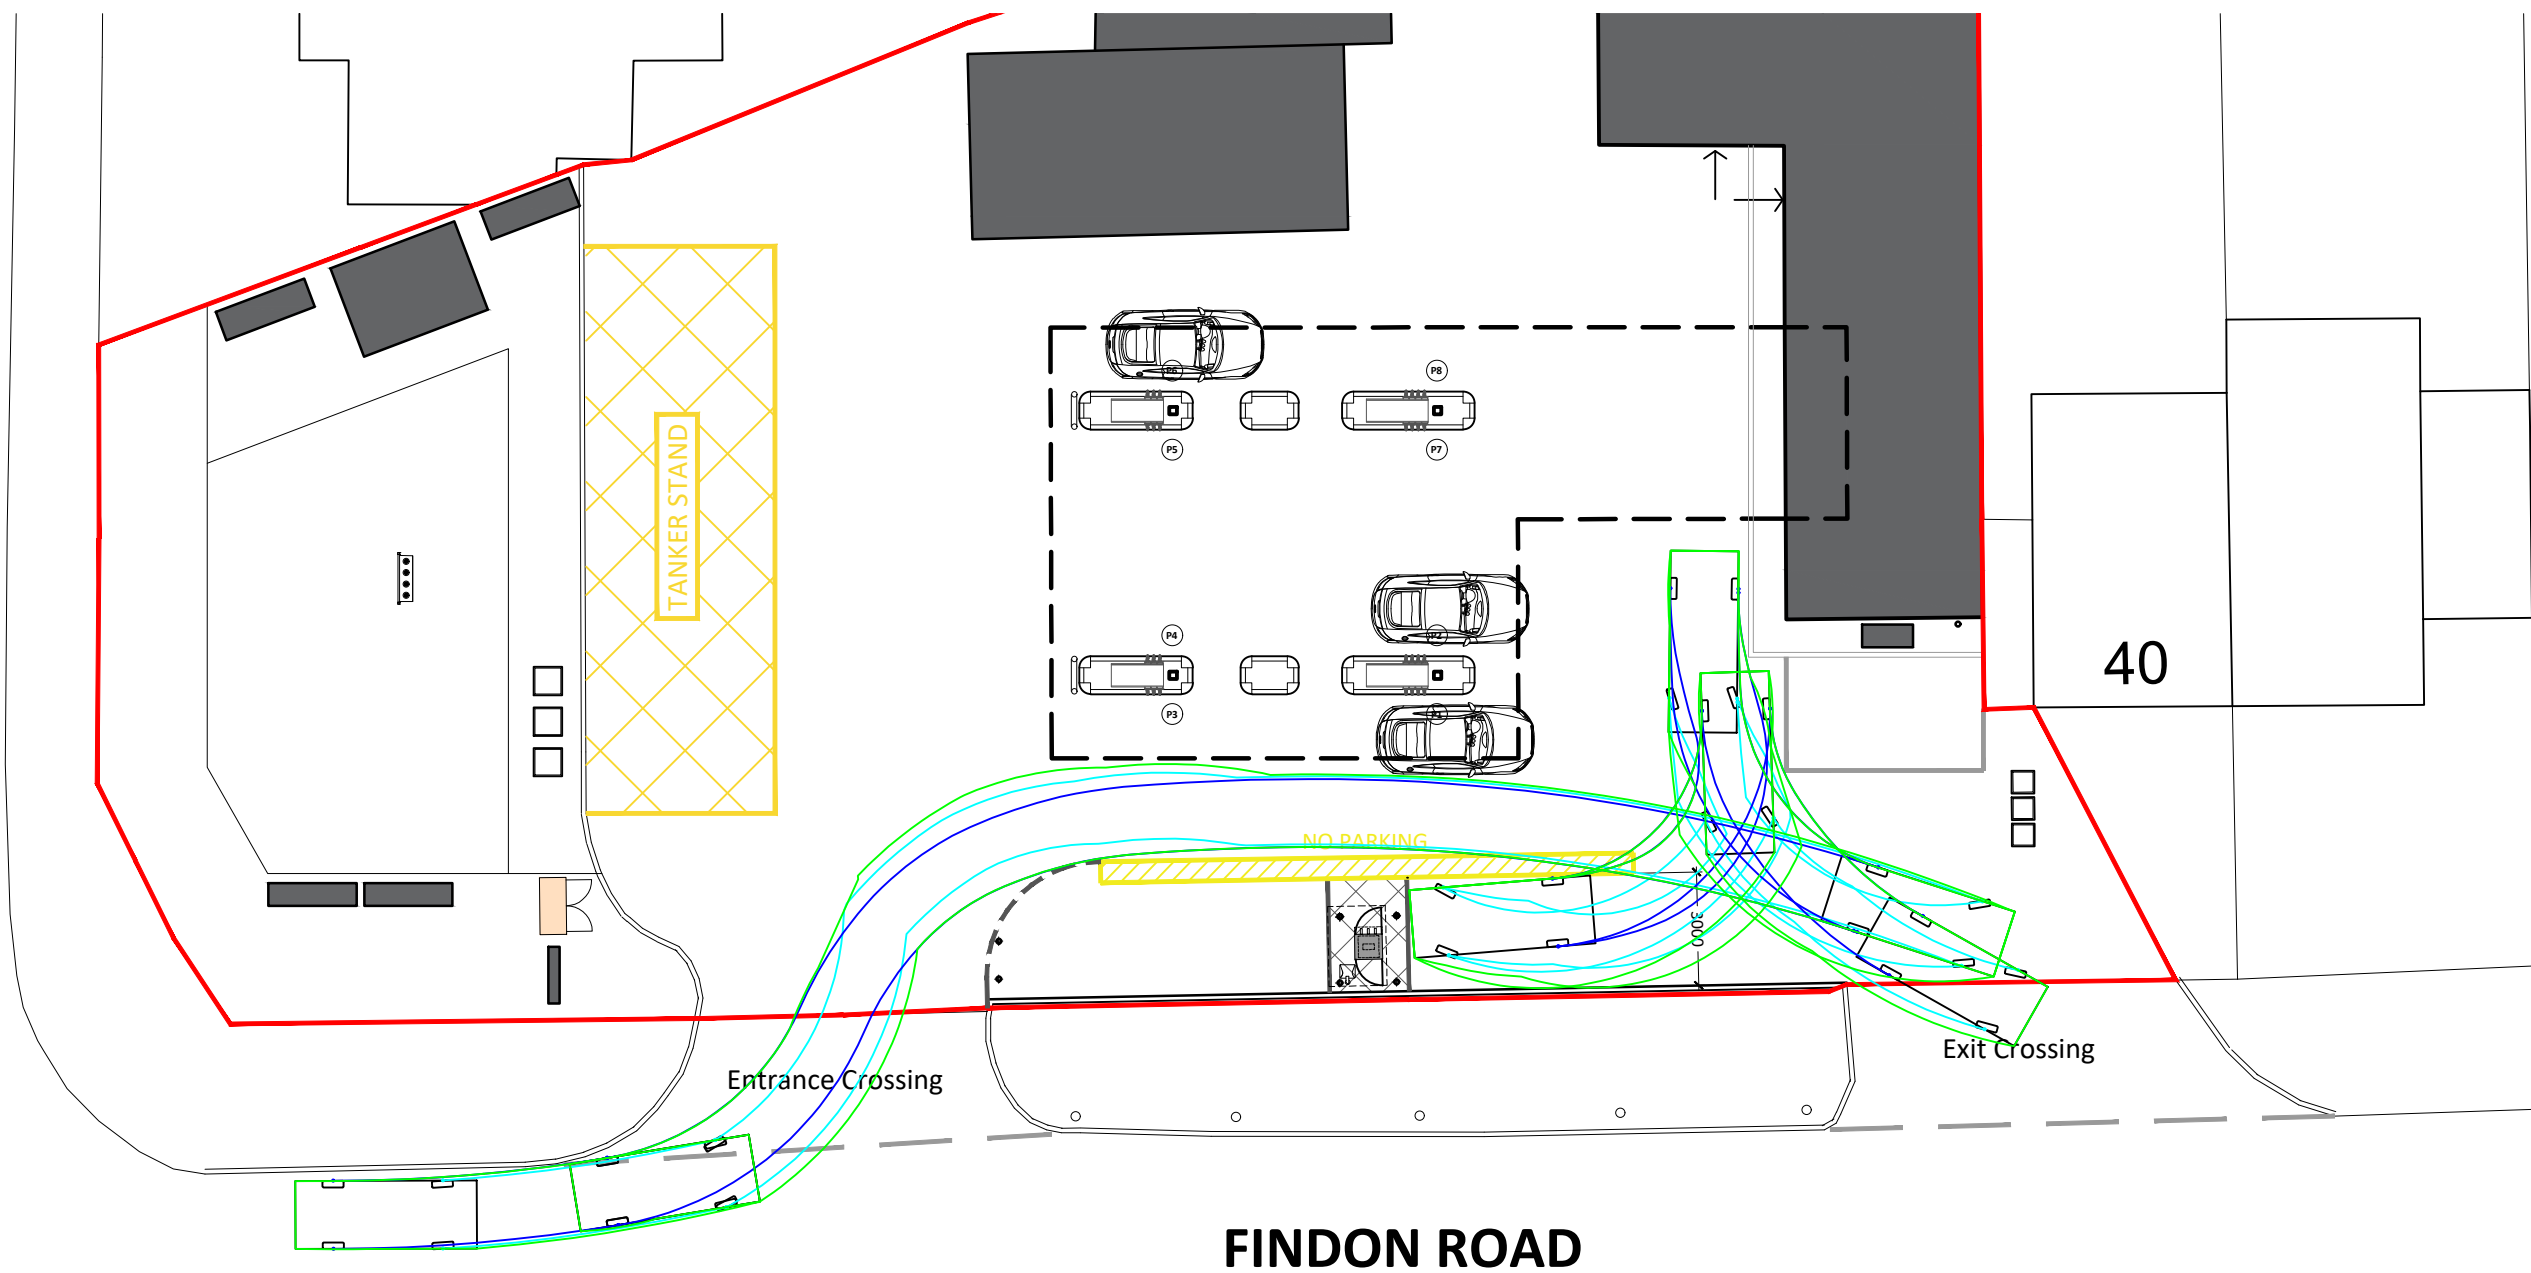

Large Car - Driving into EVC Bay 2

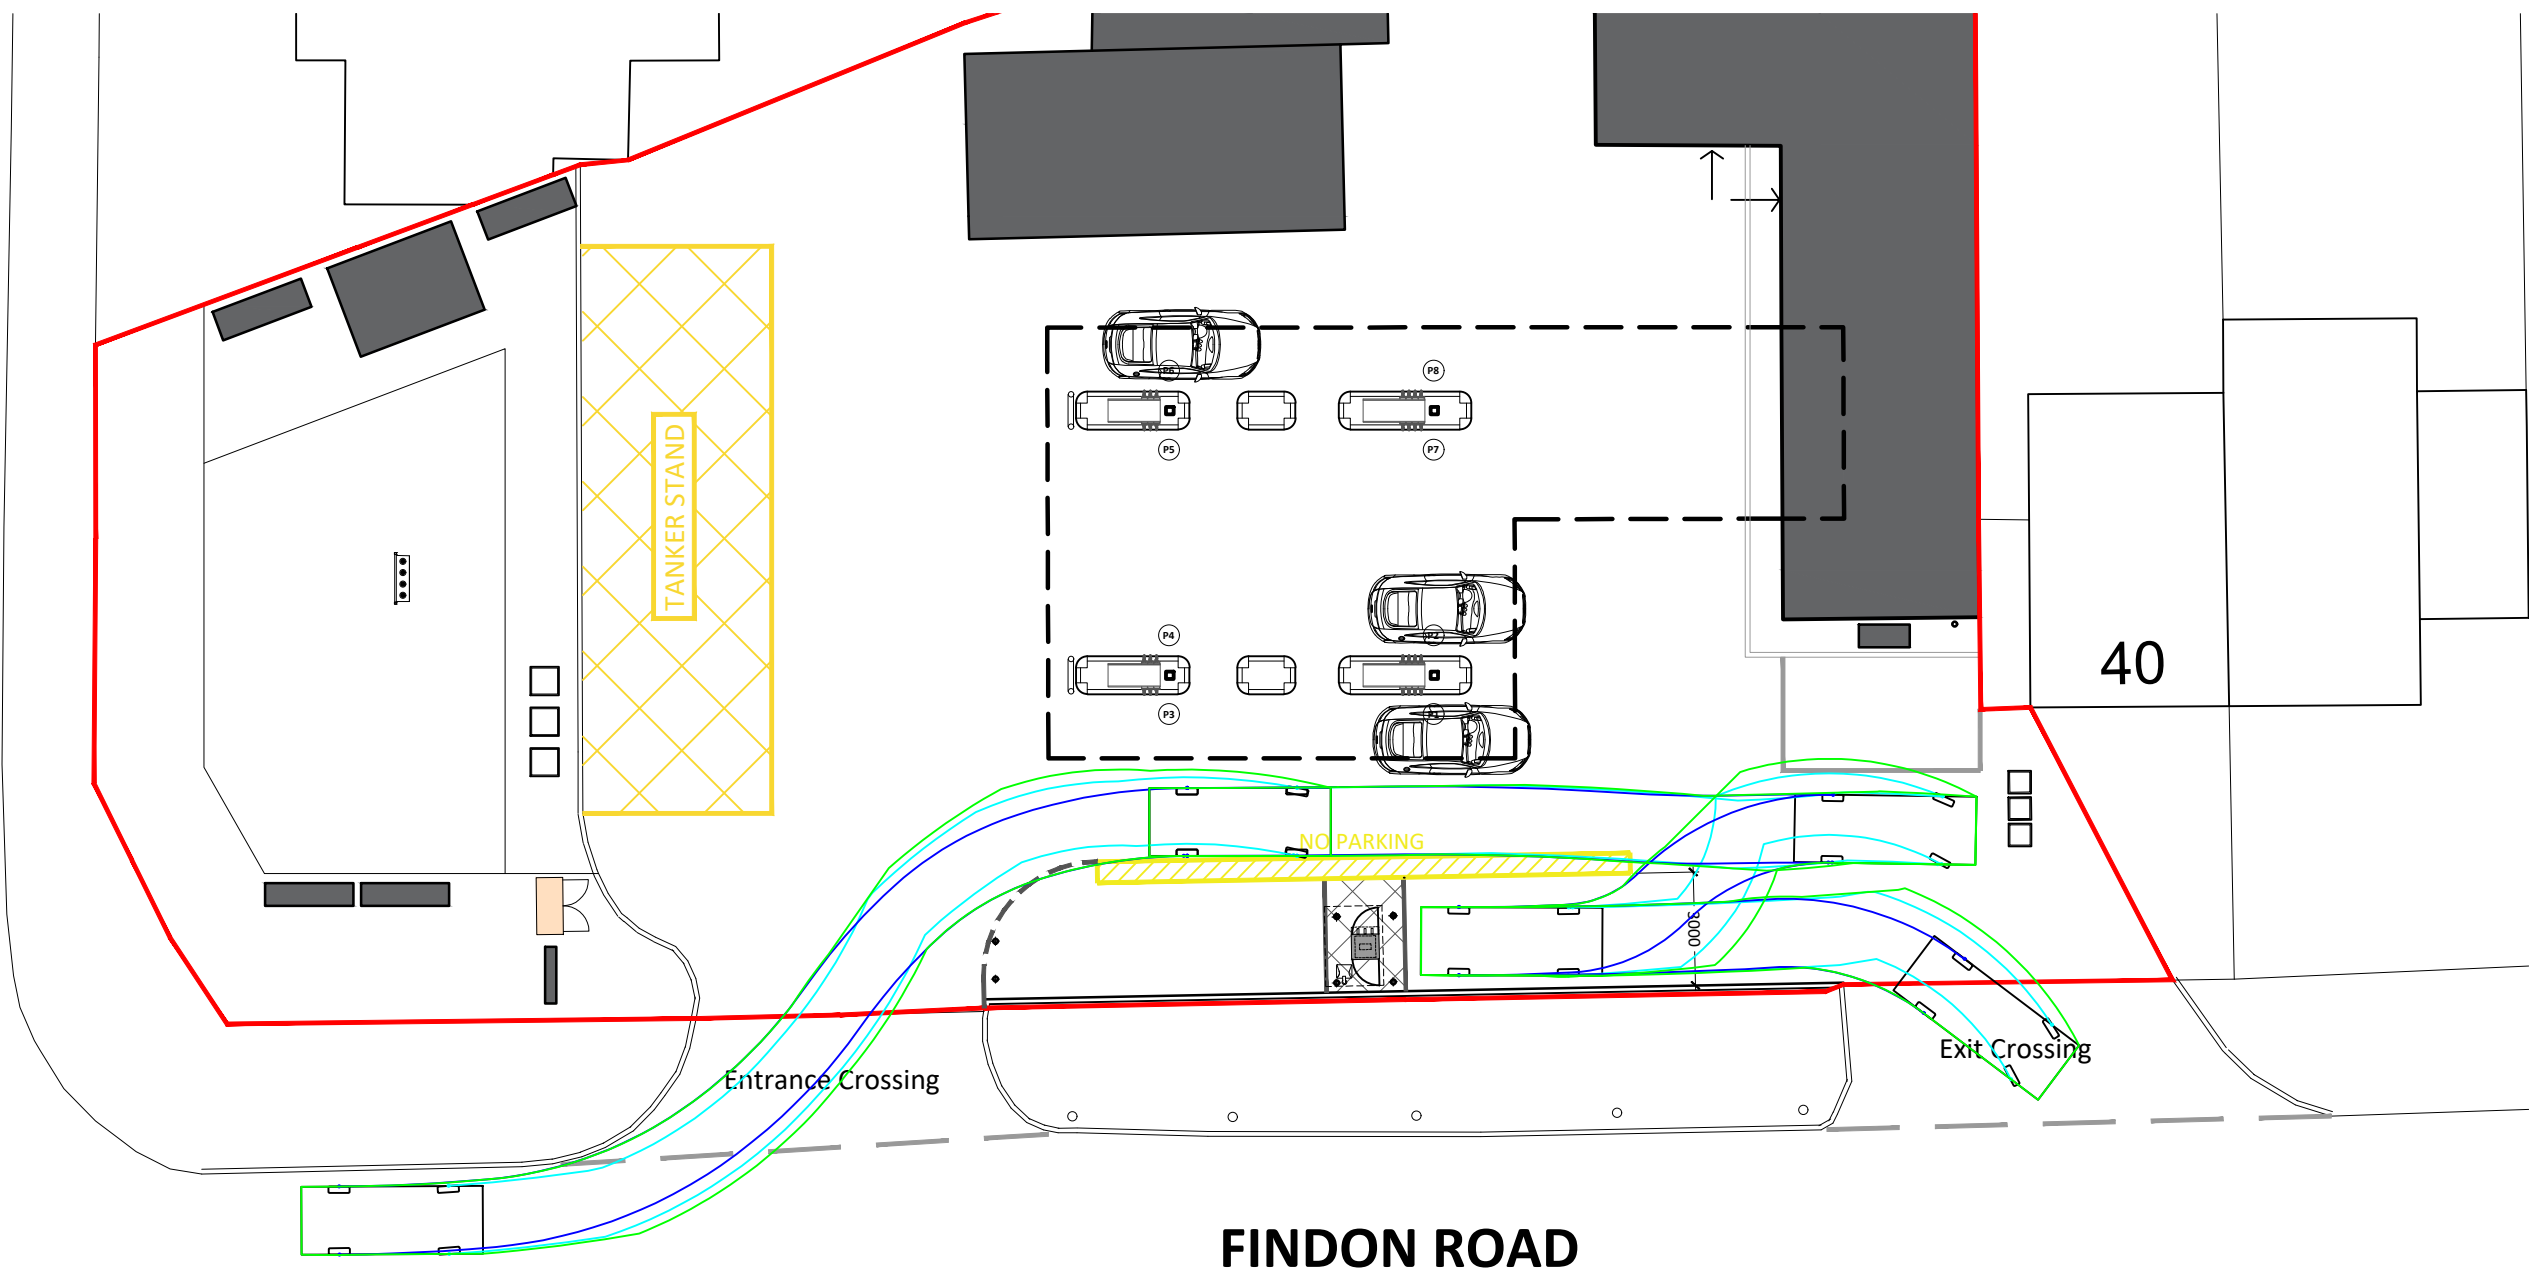

Large Car - Reversing into EVC Bay 2

A	09.02.26	Screen removed & bollards & thermoplastic lining added, tracking updated to suit	W
PLANNING			
PROJECT FINDON SERVICE STATION FINDON ROAD, WORTHING BN 14 0AB			
TITLE TRACKING PLAN			
CLIENT JET RETAIL UK LTD			
JENNINGS DESIGN 8 Feast Field, Horsforth, Leeds, West Yorkshire, LS18 4TL www.jennings-design.com01274 395422office@jennings-design.com			
Drawn:	CW	Check:	WW
Scale:	1:200 @ A1		Date:
NOV 2025			
Plan Number: 250642 - 106A			
01020  Scale - Metres - 1:200			