This drawing is the copyright of the architectural designer Matthew Goodchild.
It is for planning purposes only and may not be reproduced in whole or in part without permission.
The content is subject to site survey and H&S risk assessment prior to construction.
Do not scale from drawings.

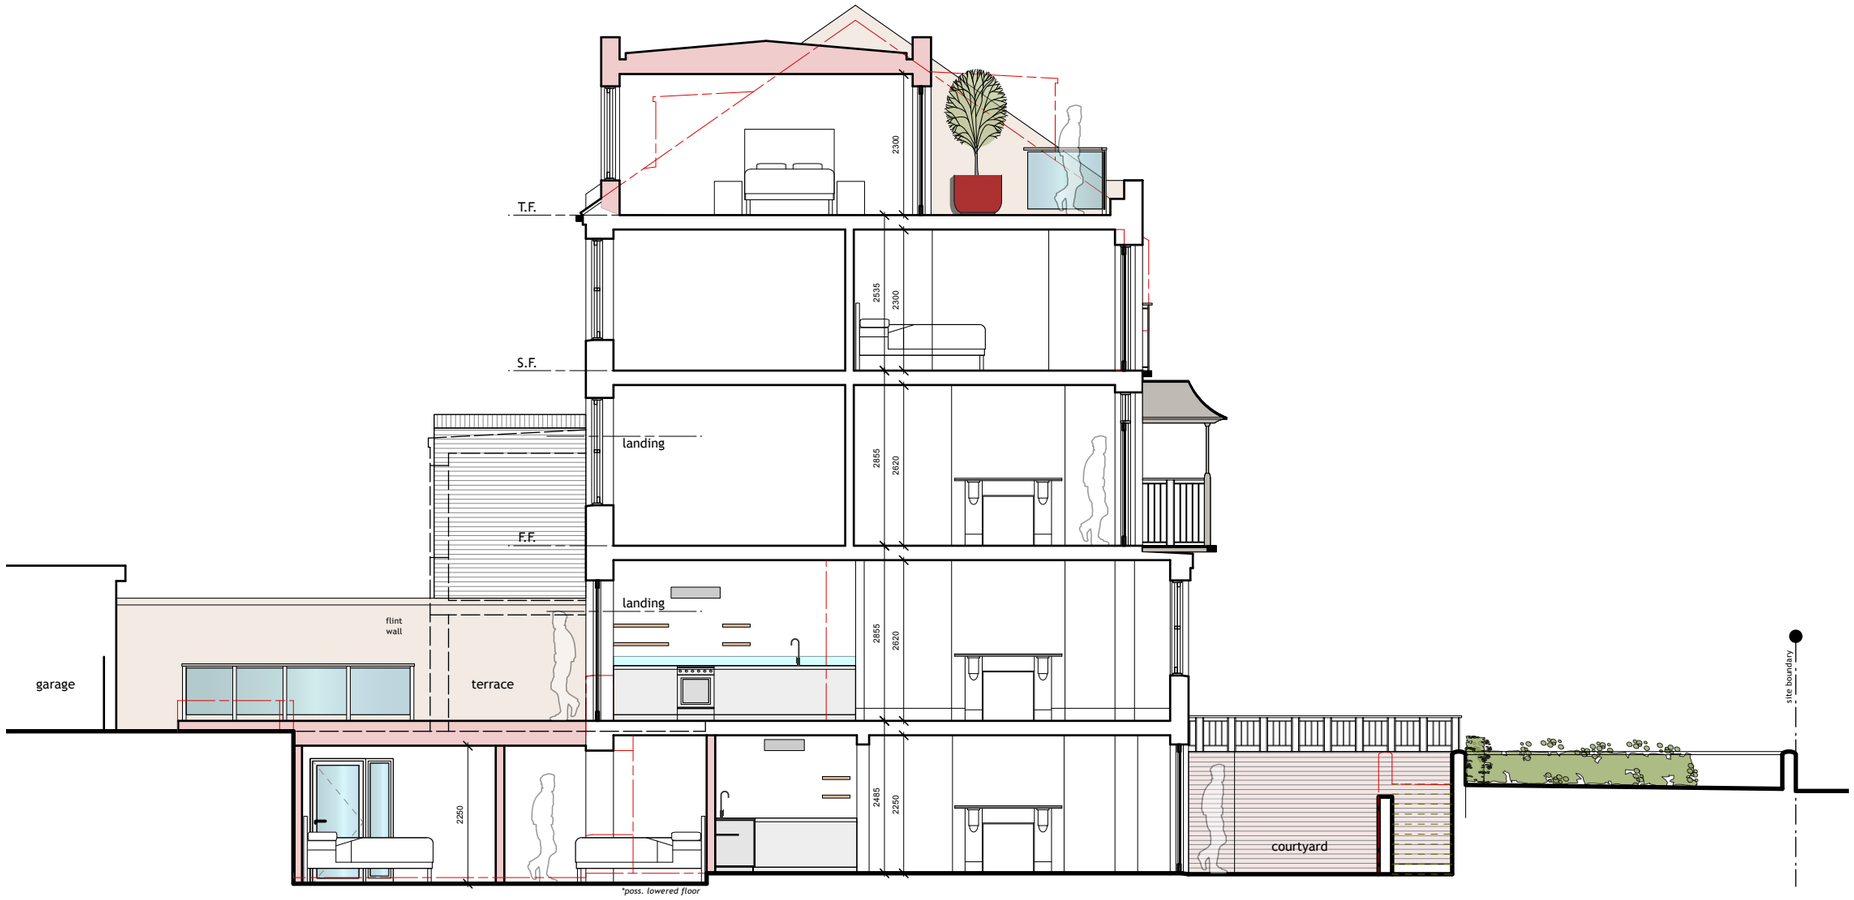

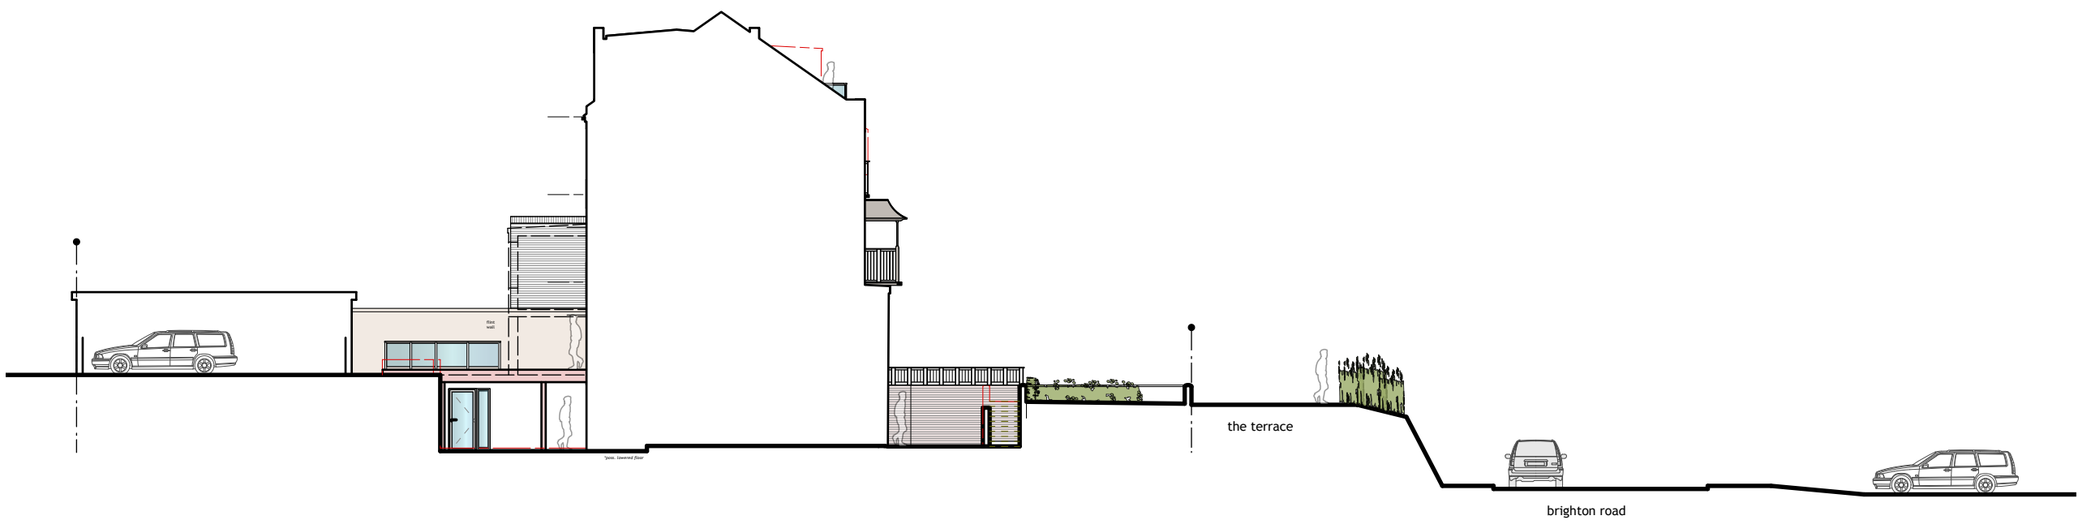

0 5 6 7 8 9 10 M

Rev	Date	Description	By
D	10/01/25	Amendments to basement layout & GF terrace rear egress	.
C	02/08/24	Issued for Planning	.
B	02/08/24	Issued for review	.
A	July 24	Post client feedback - juliet balcony added & basement skylights amended	.

MATTHEW GOODCHILD
architectural DESIGN
e: mgarchitecturaldesign@gmail.com
w: mgarchitecturaldesign.com

Client
Mcaneney Family Home

Project
HOME RENOVATIONS
101 BRIGHTON ROAD.
LANCING

Drawing
PROPOSED CROSS SECTION

.
.

Scale	Status	Date	Drawn	Checked
1:100 @ A3	P3 - PLANNING	06/24	MG	

Drawing No. **Revision**
126-P116 **D**