This drawing is the copyright of the architectural designer Matthew Goodchild.
It is for planning purposes only and may not be reproduced in whole or in part without permission.
The content is subject to site survey and H&S risk assessment prior to construction.
Do not scale from drawings.

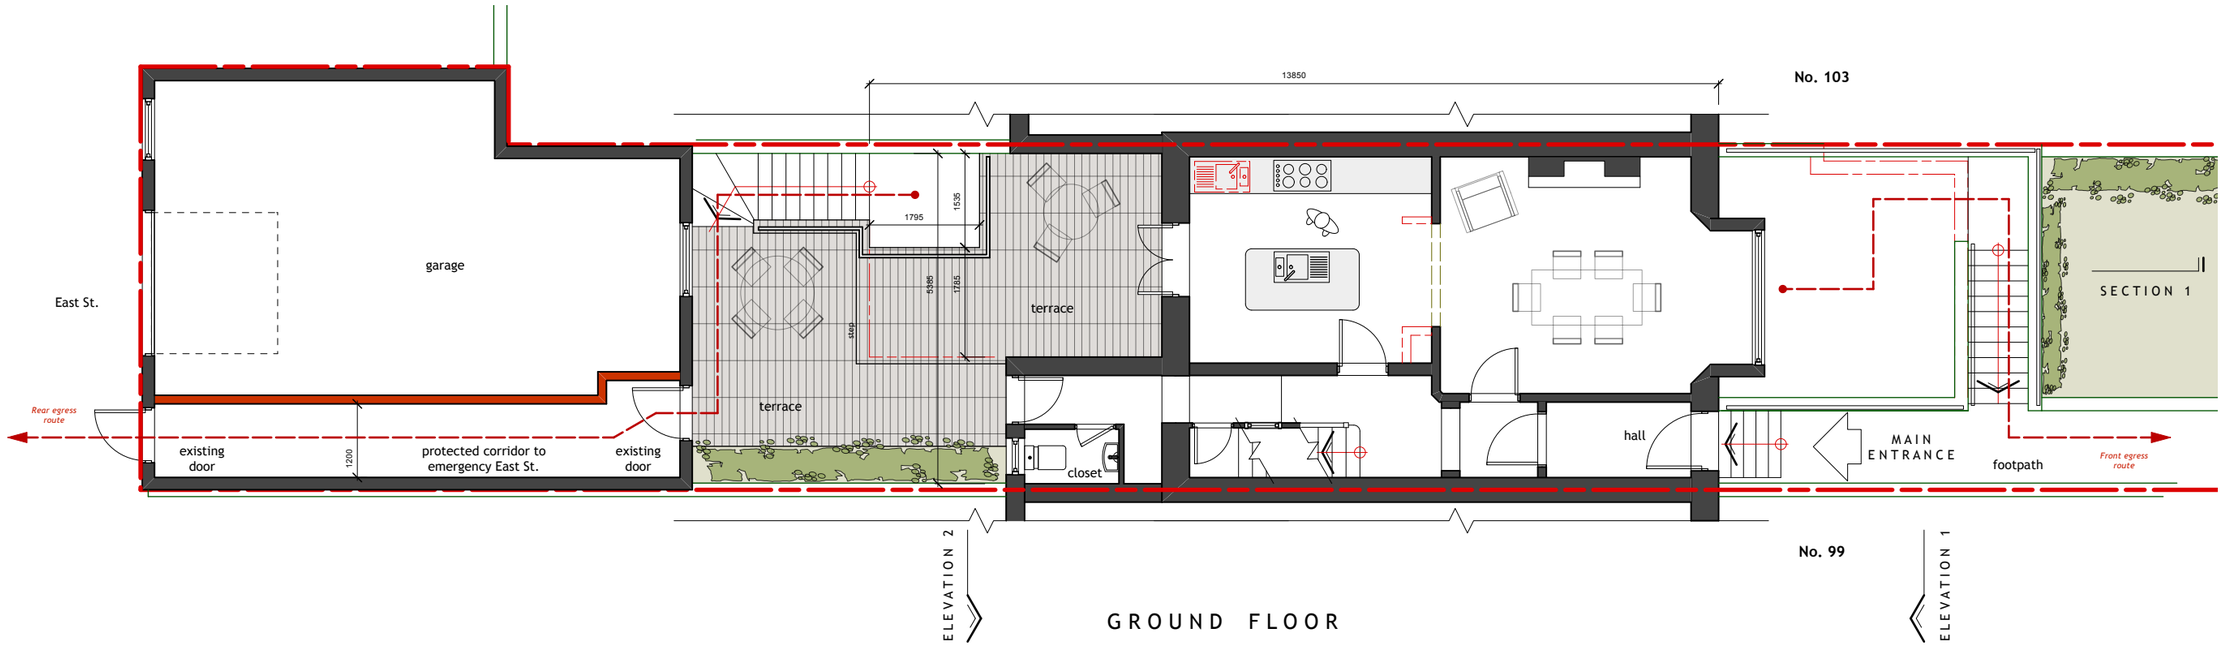

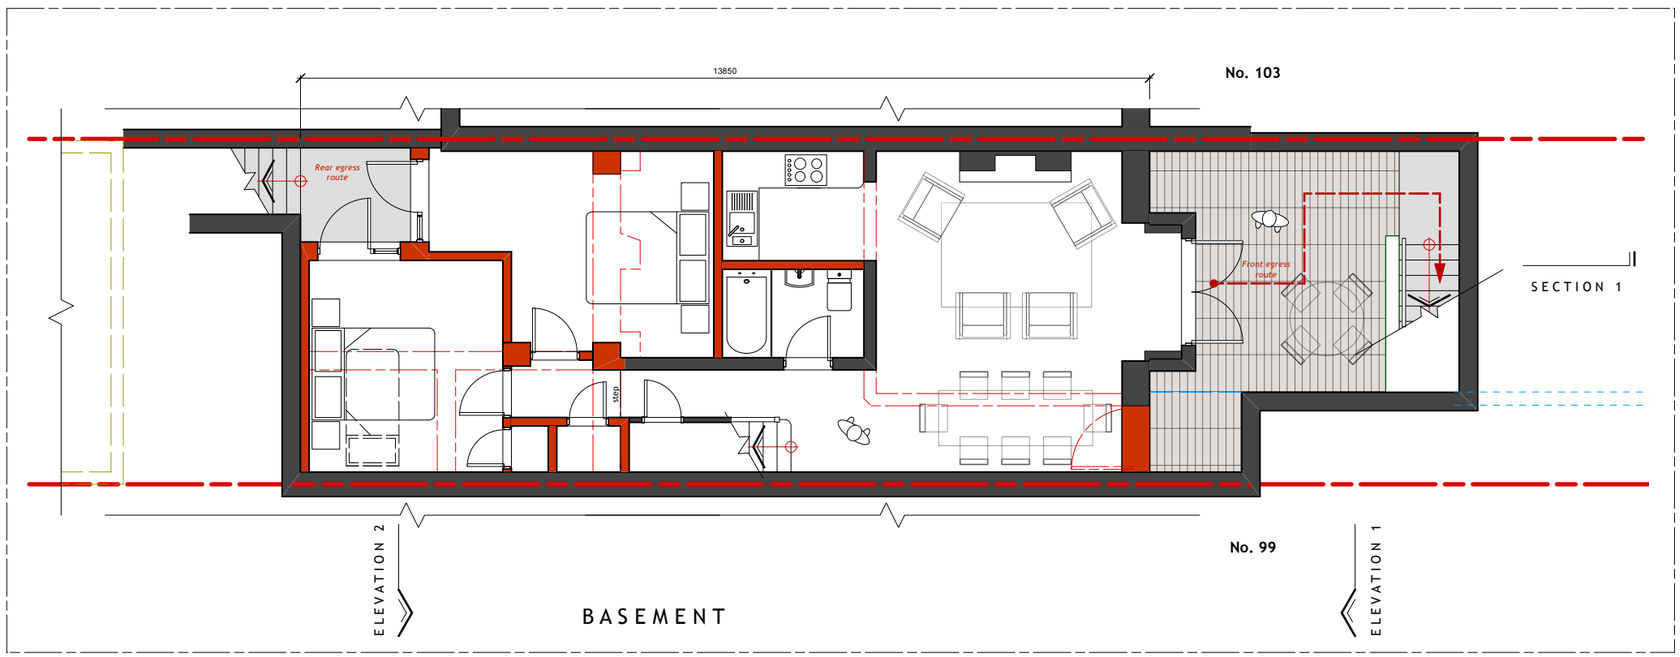

Rev	Date	Description	By
A	10/01/25	Issued for Planning	.
-	08/01/25	Issued for Review	.

MATTHEW GOODCHILD
architectural **DESIGN**
e: mgarchitecturaldesign@gmail.com
w: mgarchitecturaldesign.com

Client
Mcaneney Family Home

Project
HOME RENOVATIONS
101 BRIGHTON ROAD.
LANCING

Drawing
BASEMENT EGRESS PLAN

.
.

Scale	Status	Date	Drawn	Checked
1:100 @ A3	P3 - PLANNING	01/25	MG	

Drawing No.
126-P121

Revision
A