A1

0 1 2 3 4 5 6 7 8 9 10m

LINEAR SCALE 1:100

METERS @ 1:50 METERS @ 1:500 METERS @ 1:1250

Notes :

ALL DRAWINGS ARE TO BE READ IN CONJUNCTION WITH ALL RELEVANT SPECIFICATIONS, BILLS OF QUANTITIES, ARCHITECTURAL, SERVICES AND ENGINEERING DRAWINGS


ANY DISCREPANCIES BETWEEN THESE DOCUMENTS SHALL BE BROUGHT TO ATTENTION OF ENGINEER


ALL DIMENSIONS ARE IN MILLIMETERS, UNLESS NOTED OTHERWISE


ALL LEVELS ARE IN METRES RELATED TO ORDNANCE DATUM PROVIDED BY ARCHITECT

DRAWINGS ARE NOT TO BE SCALED

ALL LEVELS, SETTING OUT, DRAIN AND INSULATIONS BY ARCHITECT

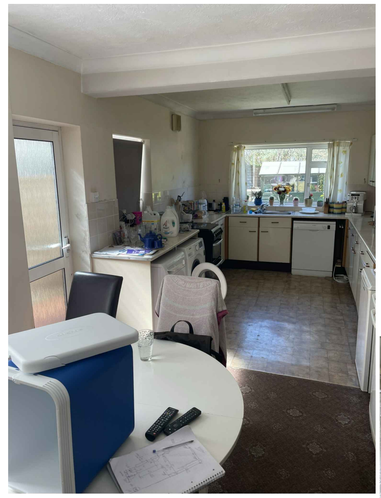

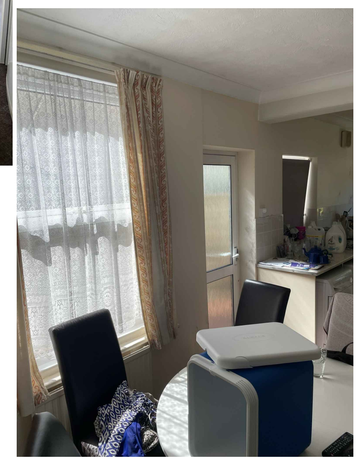

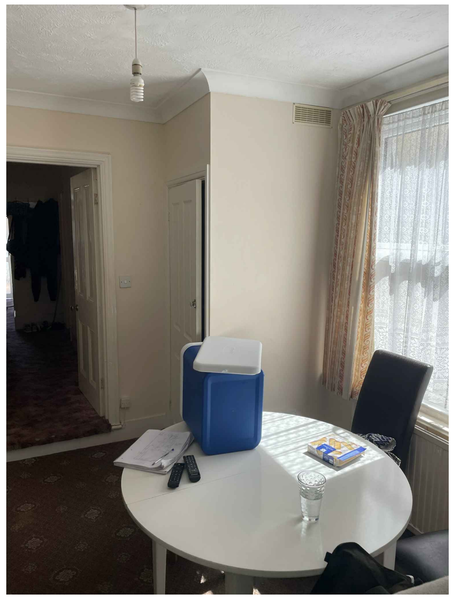



Garden

Ex window

Kitchen

Ex window

Walkway

Kitchen

Ex window

Cupboard

Ex window

Dining room

Hall

UP

Hall

Boundary line tbc

Boundary line tbc

Lounge

Porch

Front Garden

Walkway

Gate

Ground—floor

1:50

Garden below

Ex window

Bedroom

Bathroom

Ex window

Ex window

Toilet

Steps up

Ex window

DOWN

Bedroom Dining room

Landing

Boundary line tbc

Boundary line tbc

Bedroom

Bedroom

First—floor

1:50

Boundary line tbc

Boundary line tbc

Boundary line tbc

Roof—plan

1:50

Rev.	Date	Description	by	ch'd	app

Project: 45 Ham Road, Worthing BN11 1QU

Title: FLOOR PLANS as Existing

Client: Mr and Mrs SCOTT

BOLOURCHI©

ENGINEERING & PARTY WALL SURVEYING

Bolourchi Ltd
info@bolourchi.co.uk, www.bolourchi.co.uk
Registered in UK: 12110370

Scales (A1)	AS SHOWN	Drg. No.	Rev.
Drawn	MB 28/08/23	23035- 1	A
Ch'd(D.O.)			
Ch'd(Eng.)			
Approved	- -		