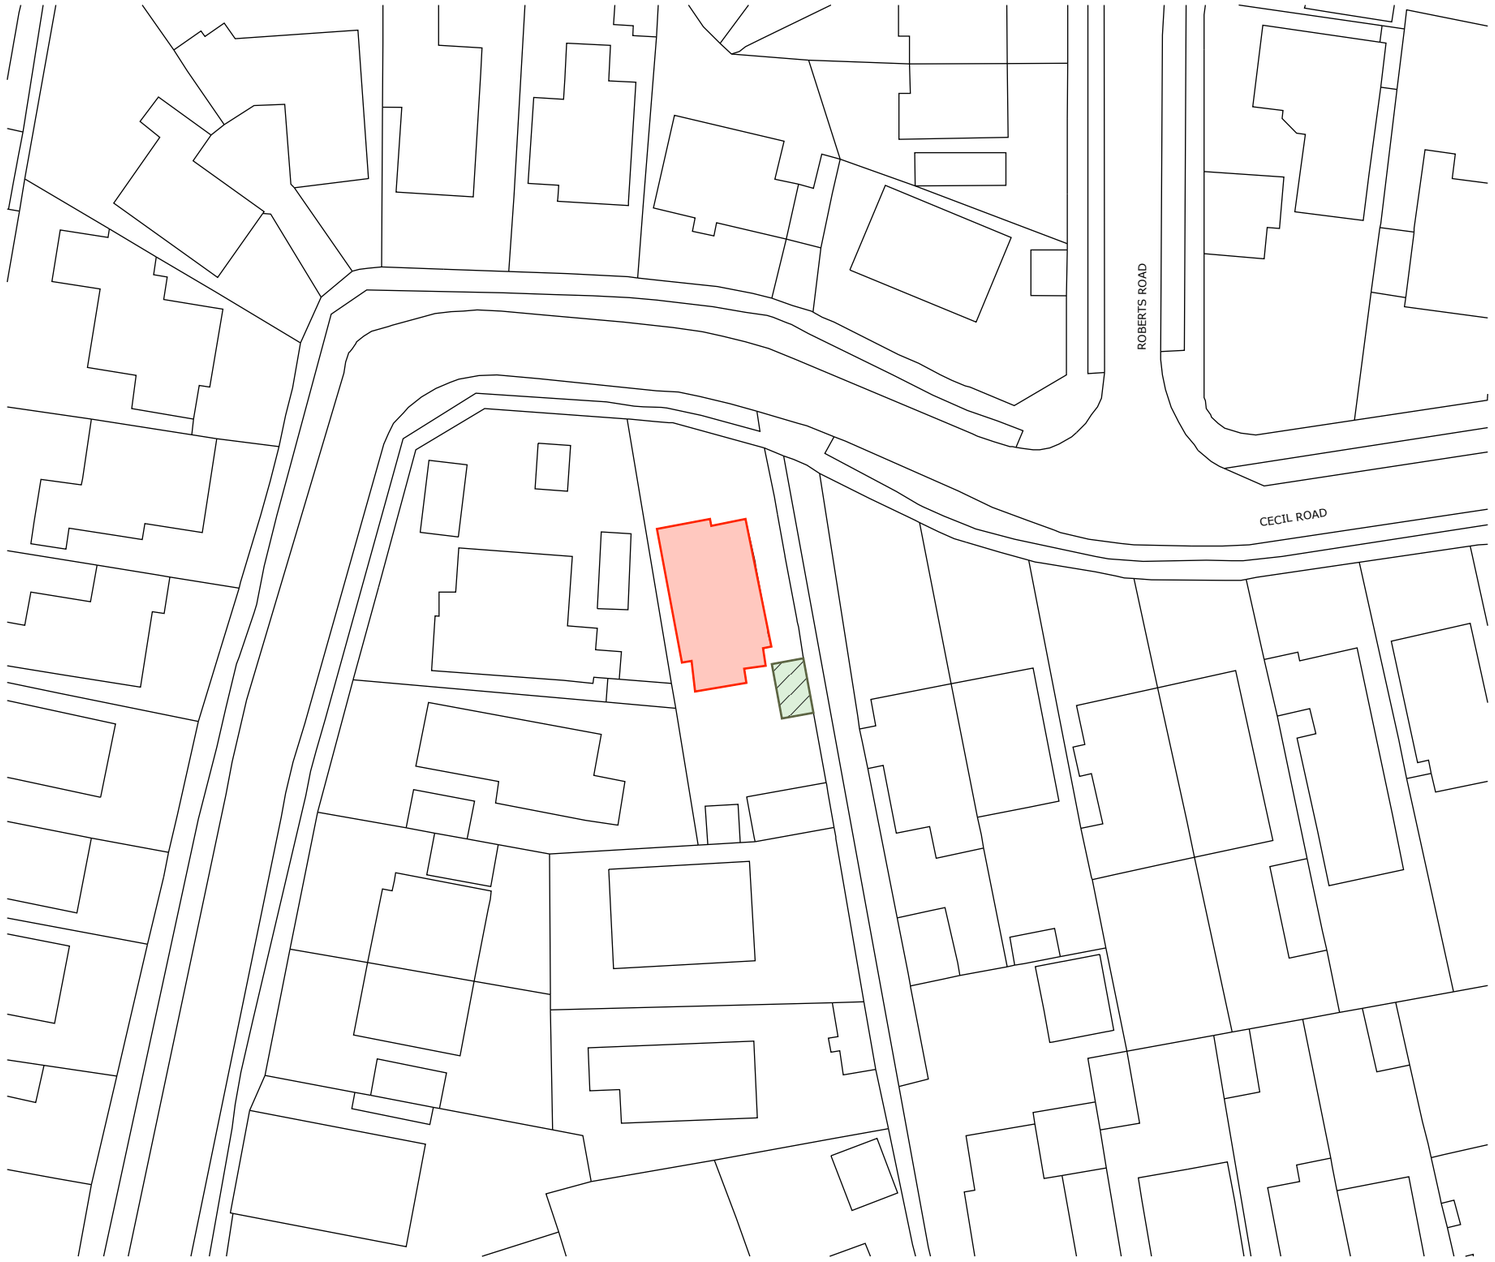

Ordnance Survey, (c) Crown Copyright 2024. All rights reserved. Licence number 100022432

N

Scale 1:500 @ A3

0 10m 20m 30m

Drawings issued for specified purposes only. Do not scale from this drawing. All dimensions to be confirmed on site

three

CLIENT
Mr D Scicluna

ISSUE
Draft
RE-ISSUE

PROJECT NO.
3D24-CRD

PROJECT
Cecil Road

DESCRIPTION
Property Block Plan

SK

02