XDO NOT SCALE FROM THIS DRAWING

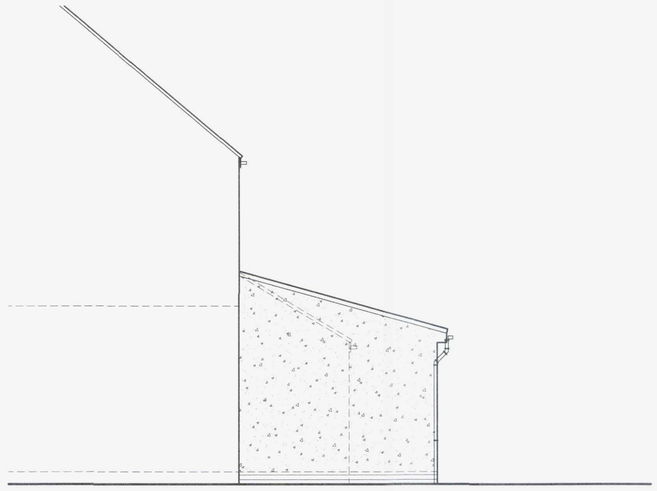

East Elevation



North Elevation

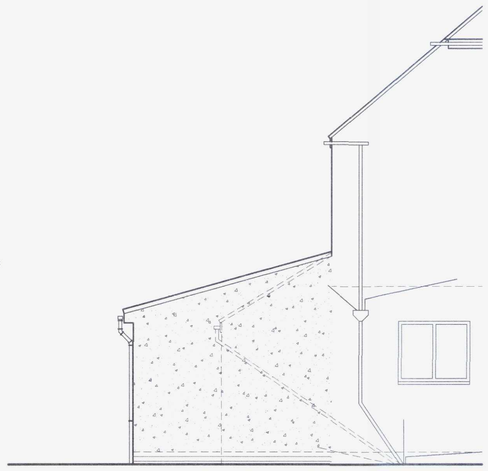

West Elevation

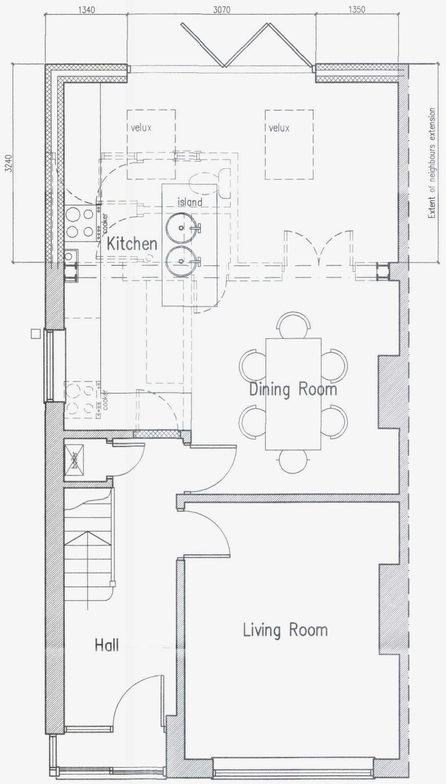

Ground Floor Plan



Block Plan
1:500



Location Plan
1:1250

1m 2m 3m 4m 5m 6m 7m 8m 9m 10m
1:50 Scale Bar

10m 20m 30m 40m
1:500 Scale Bar

10m 20m 30m 40m 50m
1:1250 Scale Bar

B	27.04.15	Extension to join onto neighbours
A	21.04.15	Client's requirements added

Proposed Single Storey Rear Extension At: 113 The Gardens, Southwick, West Sussex

rja Planning & Building Consultants Ltd.
16 Greenacres
Shoreham-By-Sea
West Sussex
BN43 5WY
t/f: 01273 467297 mob: 07971 375739
e: rex@rjapbc.co.uk web: www.rjapbc.co.uk

Chartered Institute of Architectural Technologists

PROJECT: 113 The Gardens, Southwick, West Sussex		
DRAWING TITLE: Proposed Floor Plans & Elevations		
CLIENT: Mr & Mrs Brown	DWG NO: 15542-01	REVISION: B
SCALE: 1:50, 1:500, 1:1250 @ A1	DATE: 15.04.15	DRAWN: rex