
KEY

- Party wall which is structurally retaining
- Tree protection fencing
- Existing services in pathway
- Root protection zone (manual excavation)
- Proposed crane base location
- Heras fencing
- Pedestrian walkway
- Proposed site entrance/gates
- Lay down / deliveries area
- Site toilet block
- Double stacked site cabin (canteen/office)
- Designated parking areas

NOTE: Site working hours 08.00-18.00 Monday-Friday, 09.00-13.00 Saturday & not on Sunday/Bank holidays.

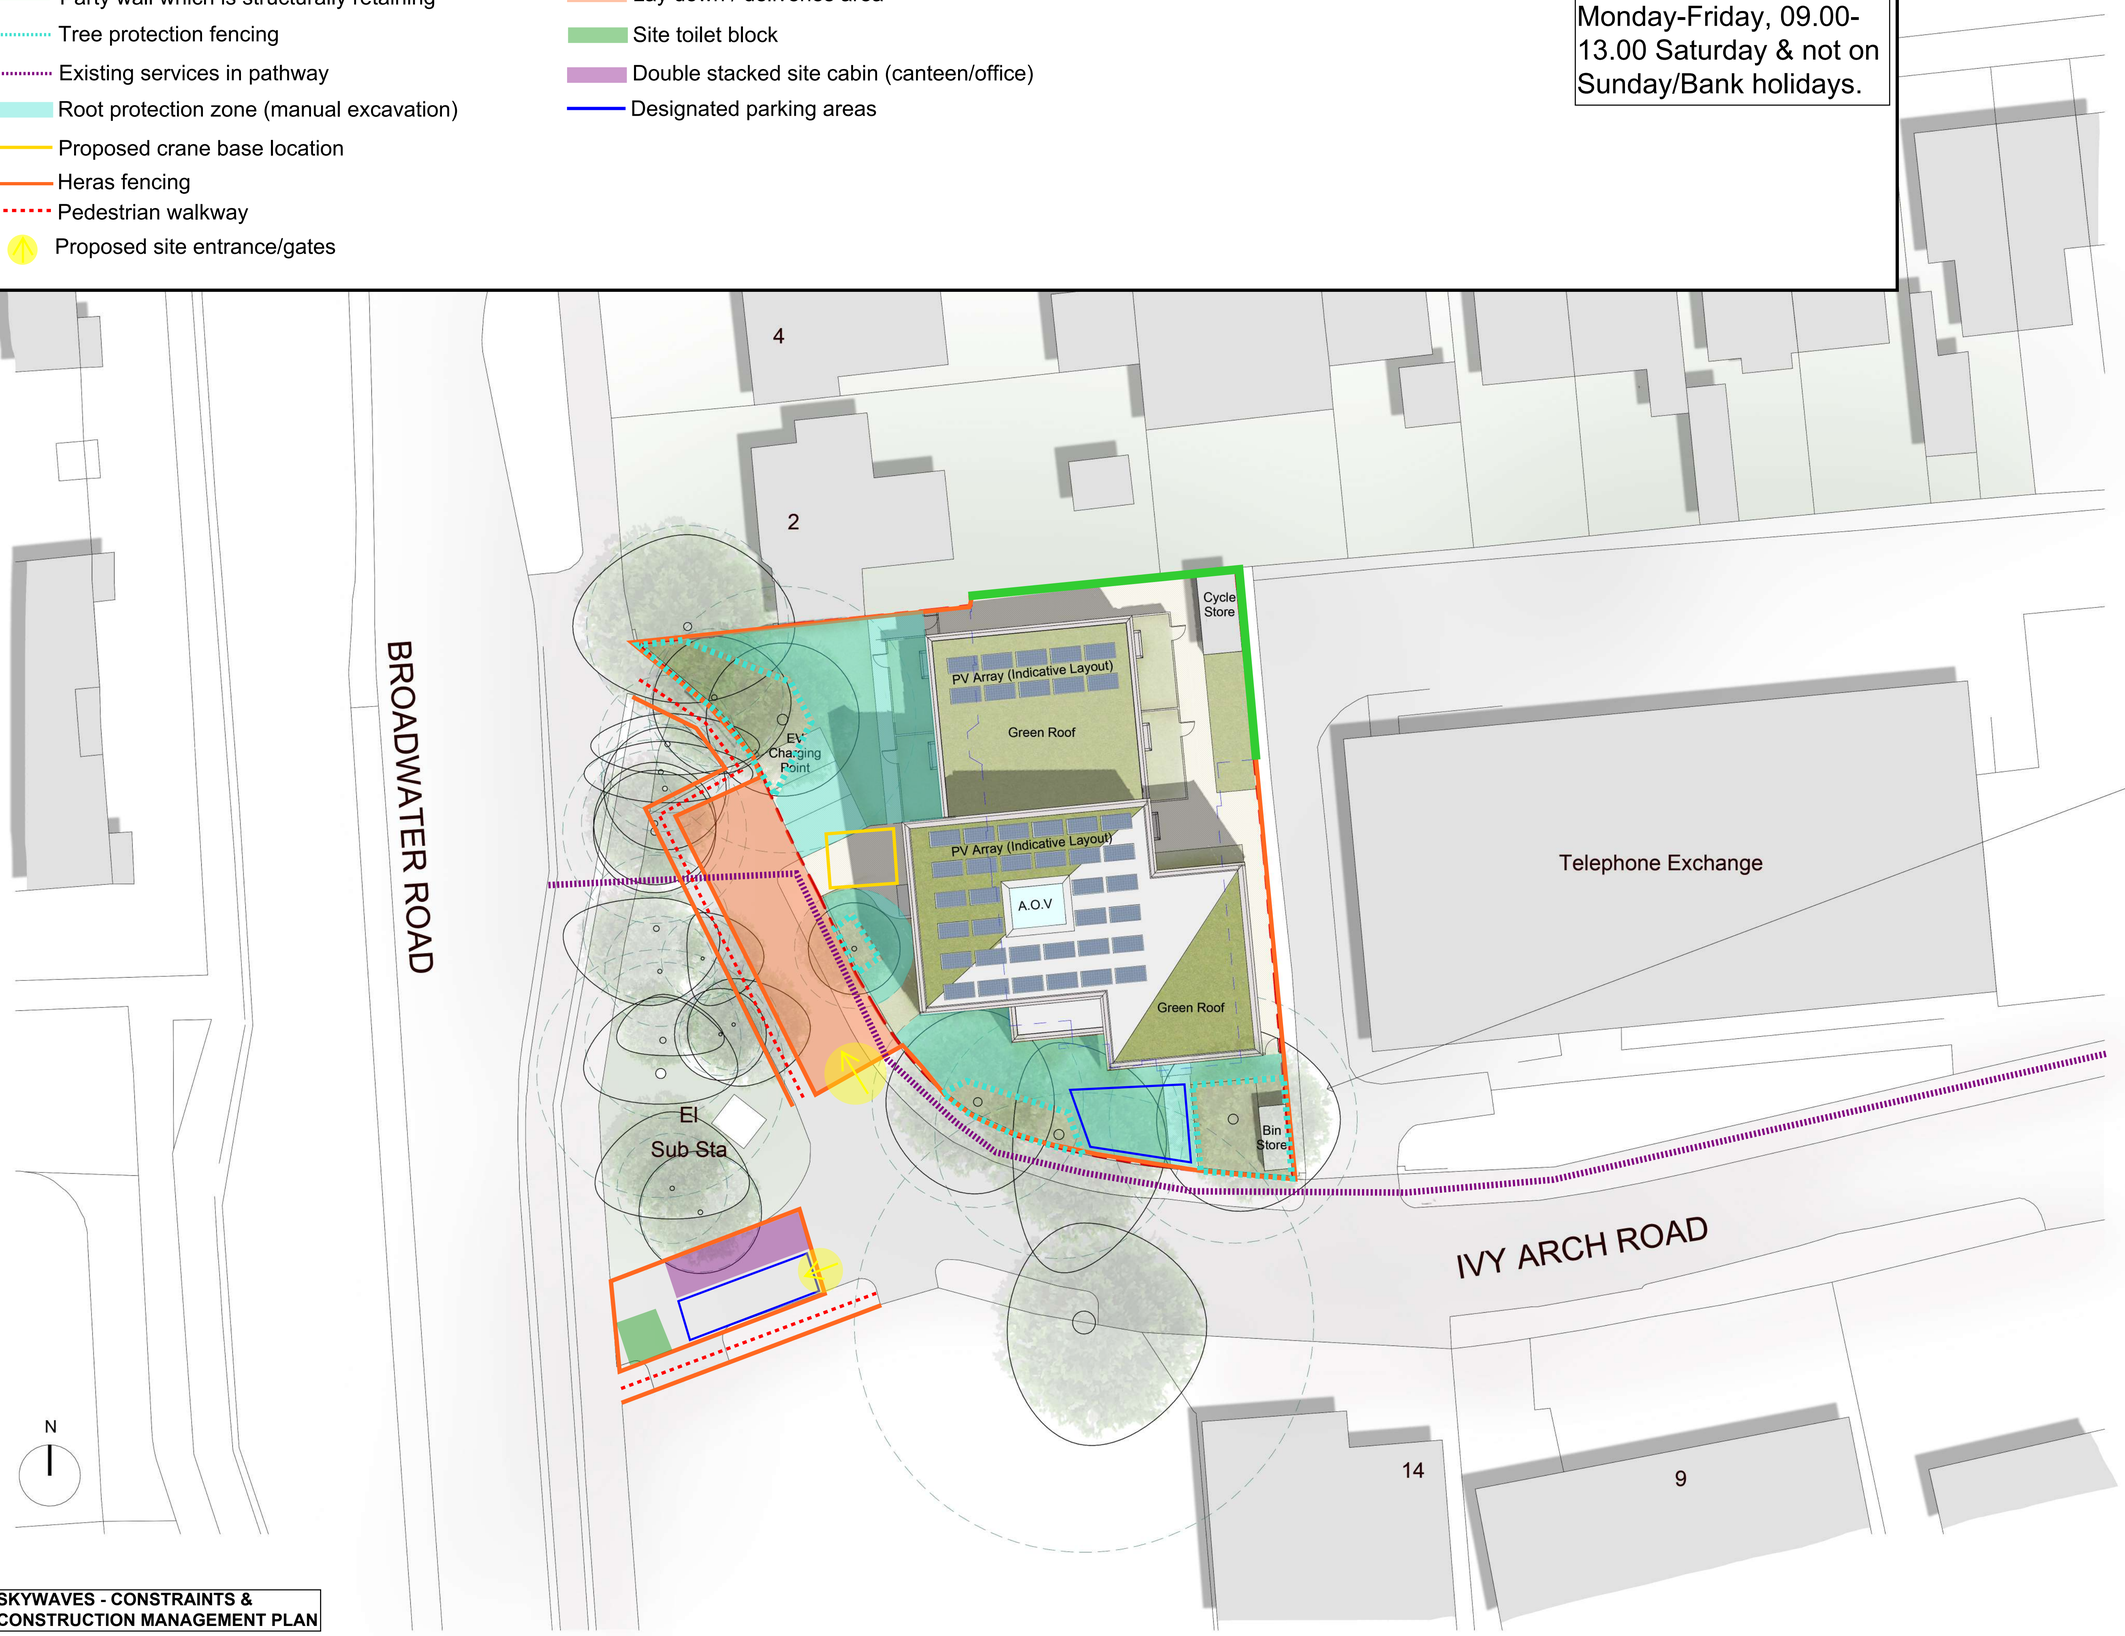

CDM 2015 Health & Safety Information

This information relates only to 'Significant Hazards' identified on this drawing and is to be read in conjunction with the Designer's Risk Assessment Register.

Key:

RPA (Root Protection Area)

Existing Building Footprint

Existing trees retained, please see arboricultural for details and tree retention plan.

Rev	Date	Revision Details	Dr	Ch
A	16.06.22	Bay window panels changed to orange colour, front door canopies added	SG	MP

London: 76 Great Suffolk Street, London, SE1 0BL
T 020 7928 2773 E london@ecearchitecture.com
Sussex: Brooklyn Chambers, 11 Goring Road, Worthing, West Sussex, BN12 4AP
T 01903 248777 E sussex@ecearchitecture.com
Bristol: Westworks, Beacon Tower, Colston Street, Bristol, BS1 4XE
T: 0117 214 1101 E bristol@ecewestworks.com

ECE Architecture
www.ecearchitecture.com

Worthing Homes
people • communities • opportunities

Job Title
Ivy Arch Road, Worthing

Drawing Title
Proposed Site Plan

Scale
1:200 @ A1 / 1:400 @ A3

meters 4 8 12 16 20

Project	Drawing No	Rev
7091	PL 010	A

Drawn	Checked	Date
SG	MP	07.02.22

Status
S4 - Suitable for Stage Approval

CAD Plot Date:16/06/2022 11:57:41

SKYWAVES - CONSTRAINTS & CONSTRUCTION MANAGEMENT PLAN

© ECE Architecture Limited. No dimensions to be scaled from drawing except for the purposes of Planning Applications. The contractor should check all dimensions on site. It is the contractor's responsibility to ensure compliance with Building Regulations.