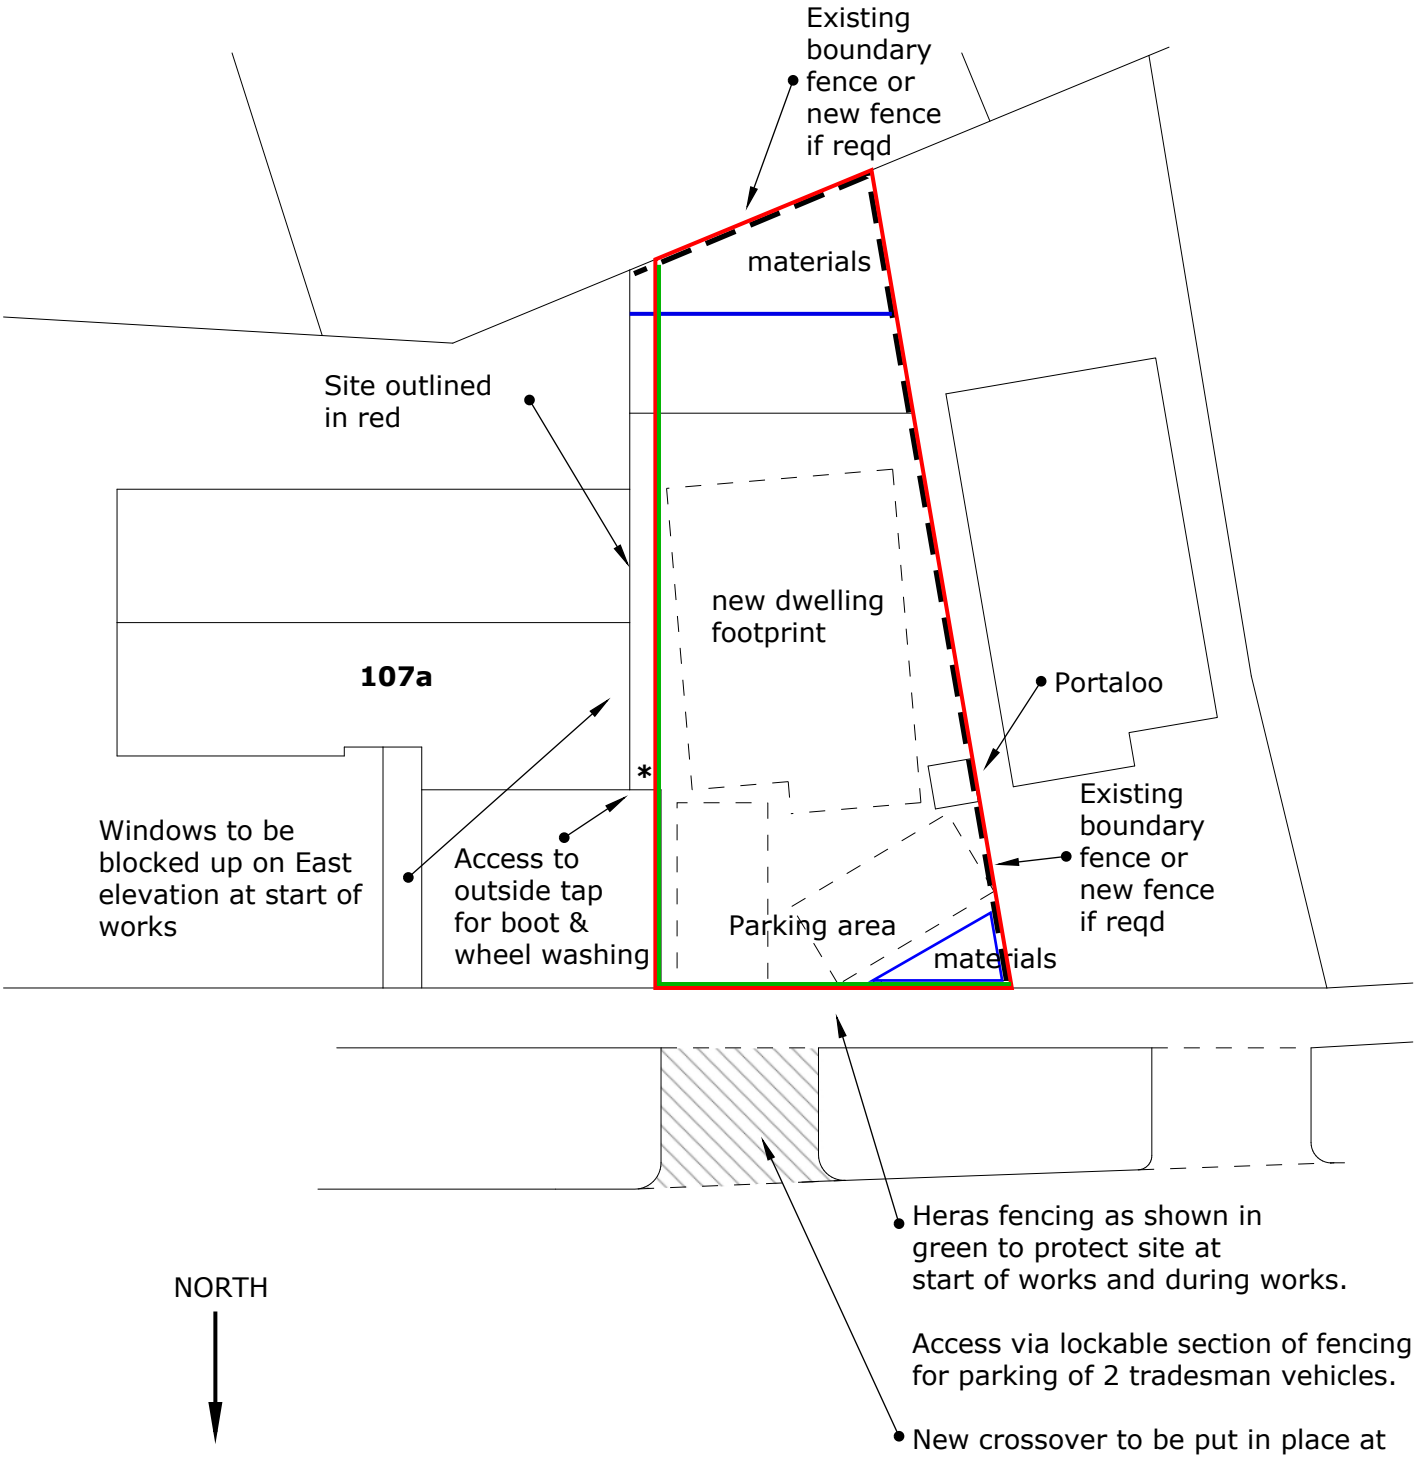

Heras fencing as shown in green to protect site at start of works and during works.

Access via lockable section of fencing for parking of 2 tradesman vehicles.

New crossover to be put in place at start of works to facilitate access during works.

Delivery access - goods to be unloaded to parking/materials area at front of site with additonal storage at rear of site

PROPOSED NEW DWELLING - WEST SITE
107A GARDNER ROAD, SOUTHWICK, WEST SUSSEX

Site set-up - Condition 03

DATE: 19/12/2024 DRWG No. DS/GARDNERWEST/CON3rev1

0 2 4 6 8 10 12m

SCALE 1:200 @ A4