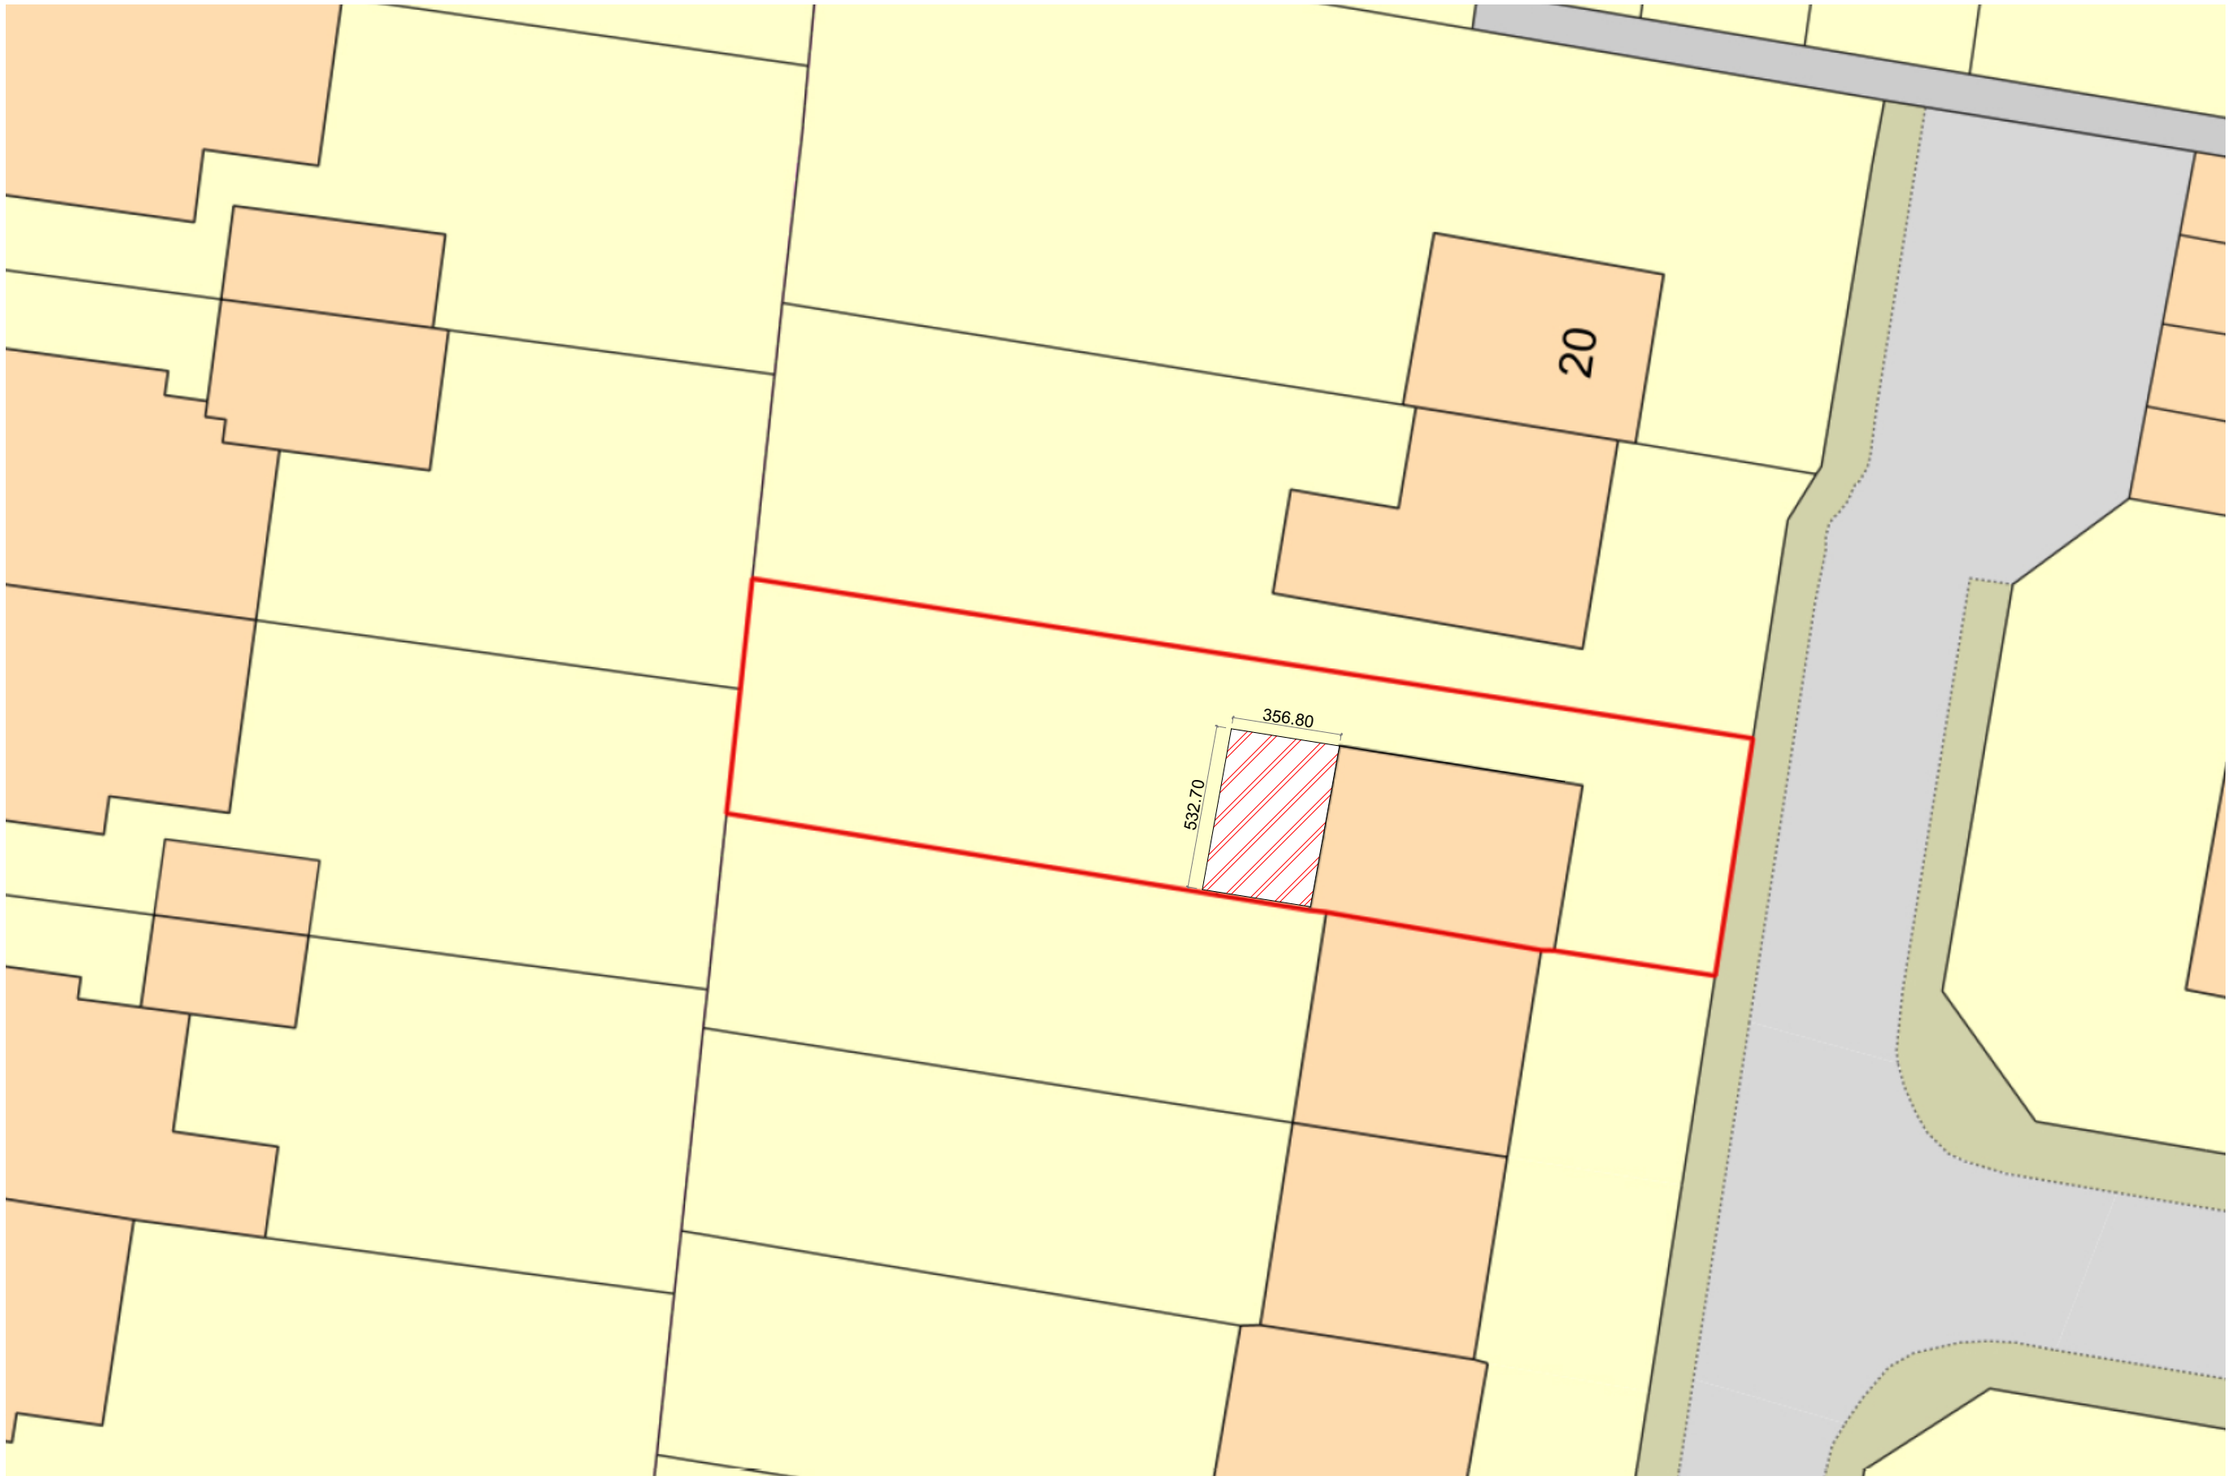

DRAWING TITLE Block Plan	**PROJECT :** 18 St Julian's Close, Shoreham-by-Sea, BN43 6LF				
	DATE 02 December 2024	**SCALE** @A3 AS INDICATED	**DRAWING NO:** 002	**STATUS:** Prior Approval	

The copyright of these drawings are owned by V**IZARCHi Architecture & Visualization LTD**. Drawings must not be reproduced, copied or dealt with in any manner which infringes the exclusive rights without prior writen cosent.

VIZARCHi ARCHITECTURE & VISUALIZATION
Flat 1, 101 Buckingham Road, **BN1 3RB**
Brighton | **United Kingdom**
alperen@vizarchi.co.uk
07495 734425