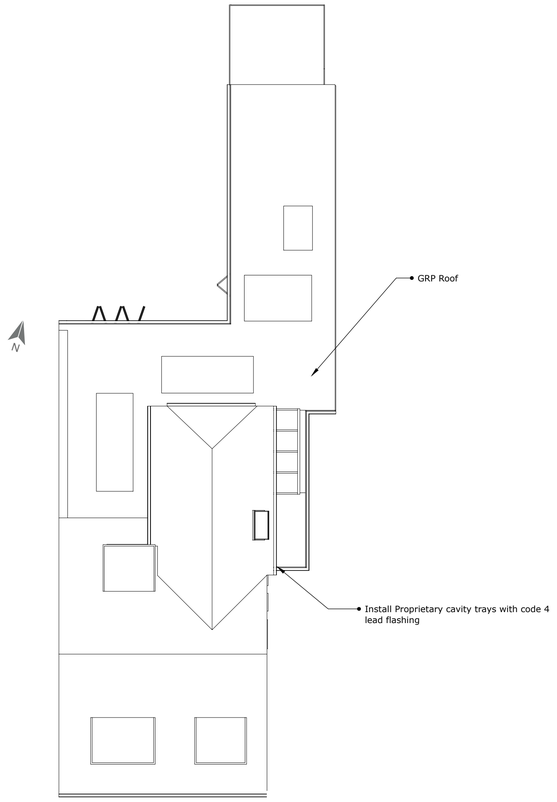

A :: **Proposed Roof Plan**
02 *scale: 1:100*

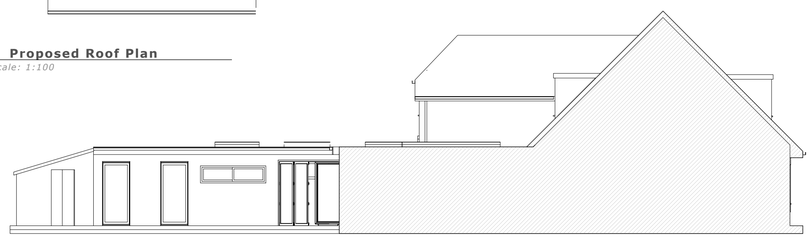

E01 :: **Proposed West Elevatoin**
A02 *scale: 1:100*

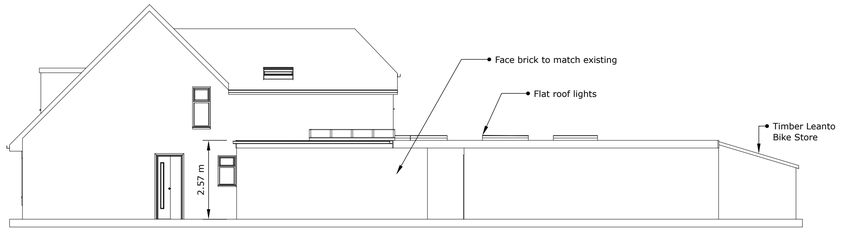

E01 :: **Proposed East Elevatoin**
A02 *scale: 1:100*



E03 :: **Proposed North Elevation**
A02 *scale: 1:100*

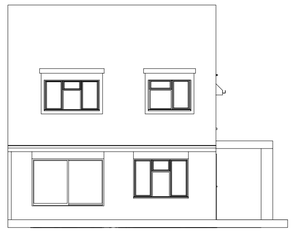

E04 :: **Proposed South Elevation**
A02 *scale: 1:100*

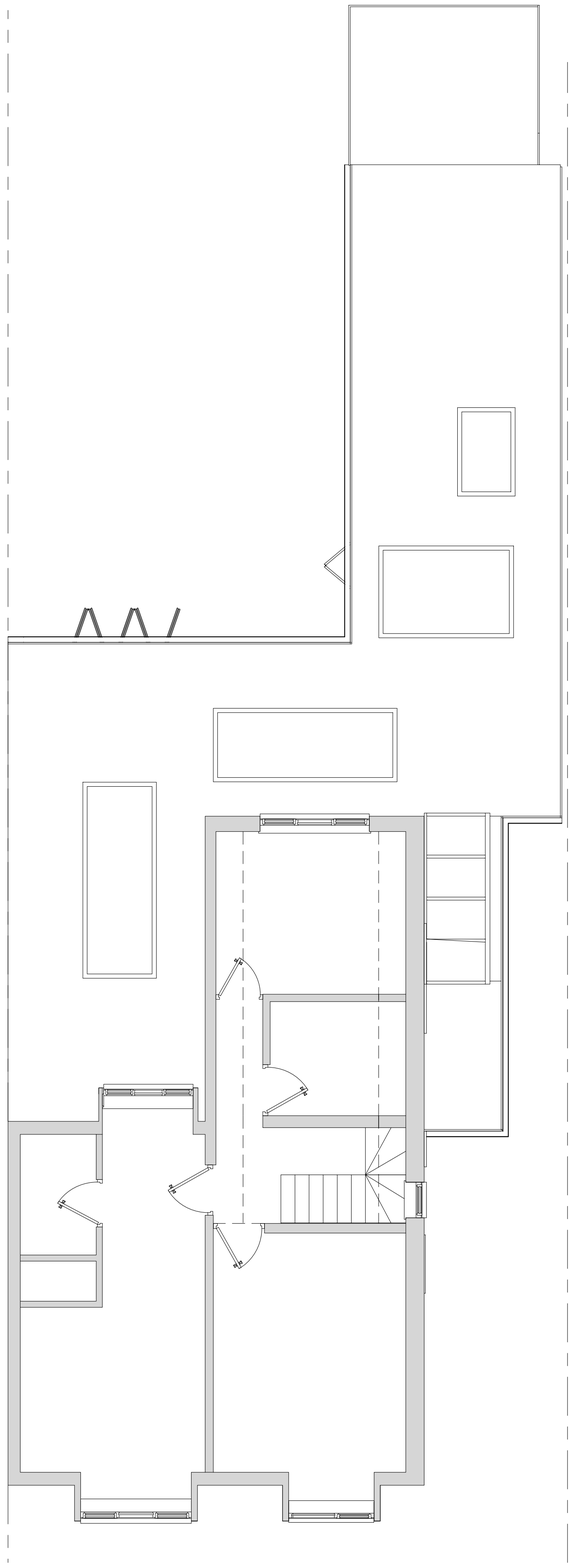

A :: **Proposed First Floor Plan**
02 *scale: 1:50*

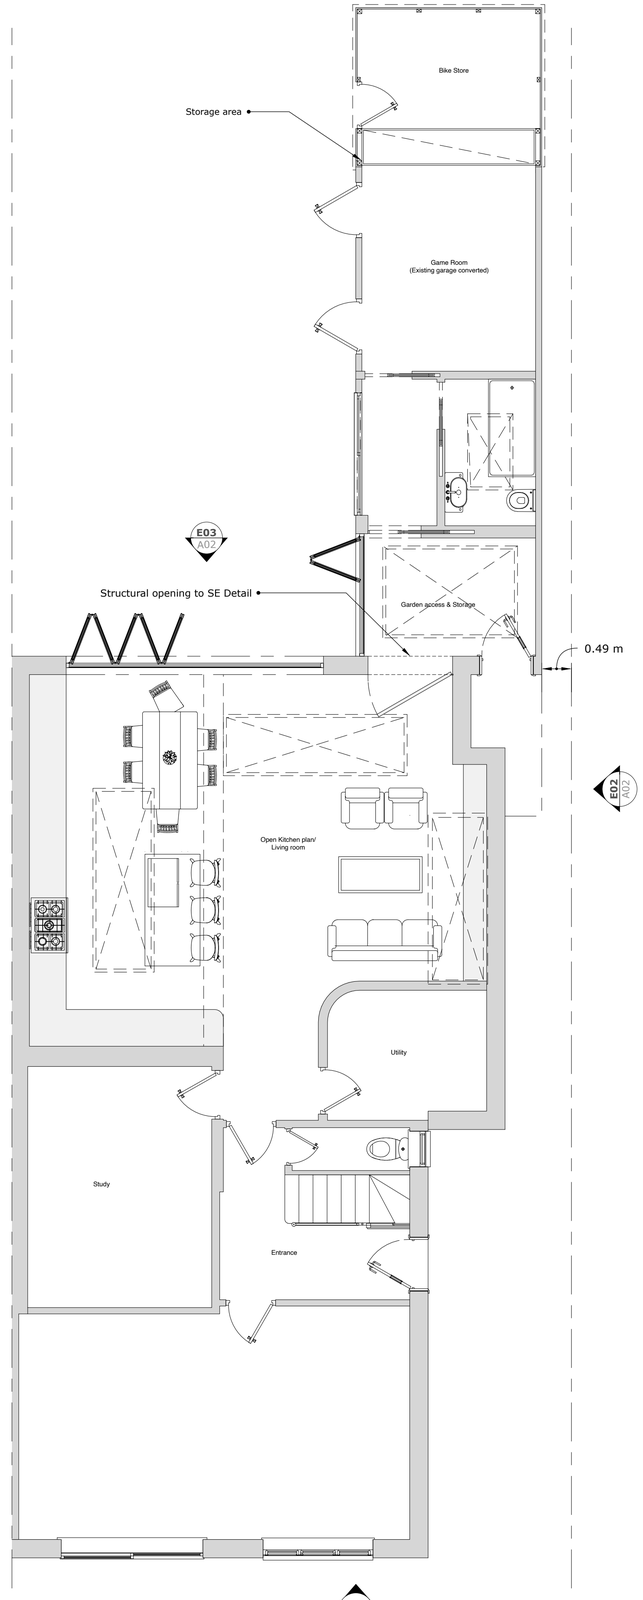

A :: **Proposed Ground Floor Plan**
02 *scale: 1:50*

0 2 4 6 m
A1 - 1:200

0 1 2 3 m
1:100

0 1 2 3 m
1:50

0 10 20 30 40 50 100 m
1:1250

BUILDVIEW

BUILDVIEW STUDIO
www.buildview.co.uk
studio@buildview.co.uk
01903 240330

All dimensions must be checked on site and not scaled from this drawing, apart from the local authority.

Any works commencing on site prior to obtaining full planning and building regulations approval including full condition discharge, is entirely at the client's / contractor's risk.

The contractor is responsible for taking and checking all levels and dimensions prior to ordering materials and staring work on site.

Any discrepancies are to be reported to BuildView prior to commencing any works.

All building work is to be carried out in accordance with building regulations and to the satisfaction of the local authority and as such additional unforeseen building works may be required on site.

These drawings do not constitute full working drawings.

All drawings are copyright of BuildView and may not be copied or reproduced by any third party without prior written consent.

Party walls actions are the responsibility of the client.

With effect from 1st October 2011, sections of sewer pipes or drains which are shared with another person's property, or run through another person's land and which had been privately owned were transferred by legislation to become "public sewers"which are owned and maintained by the sewerage companies. (Details of the changes can be found at www.southernwater.co.uk/DomesticCustomers)

Extension Design
9a, Havenside, Shoreham-by-sea, West Sussex, BN43 5LN

Client:
Mr & Mrs Spender

Title:
Garage Extension

Rev:	2
Date:	June 28, 2020
Job:	-

Drawing no:
A 02

N