PROPOSED
Ground floor plan

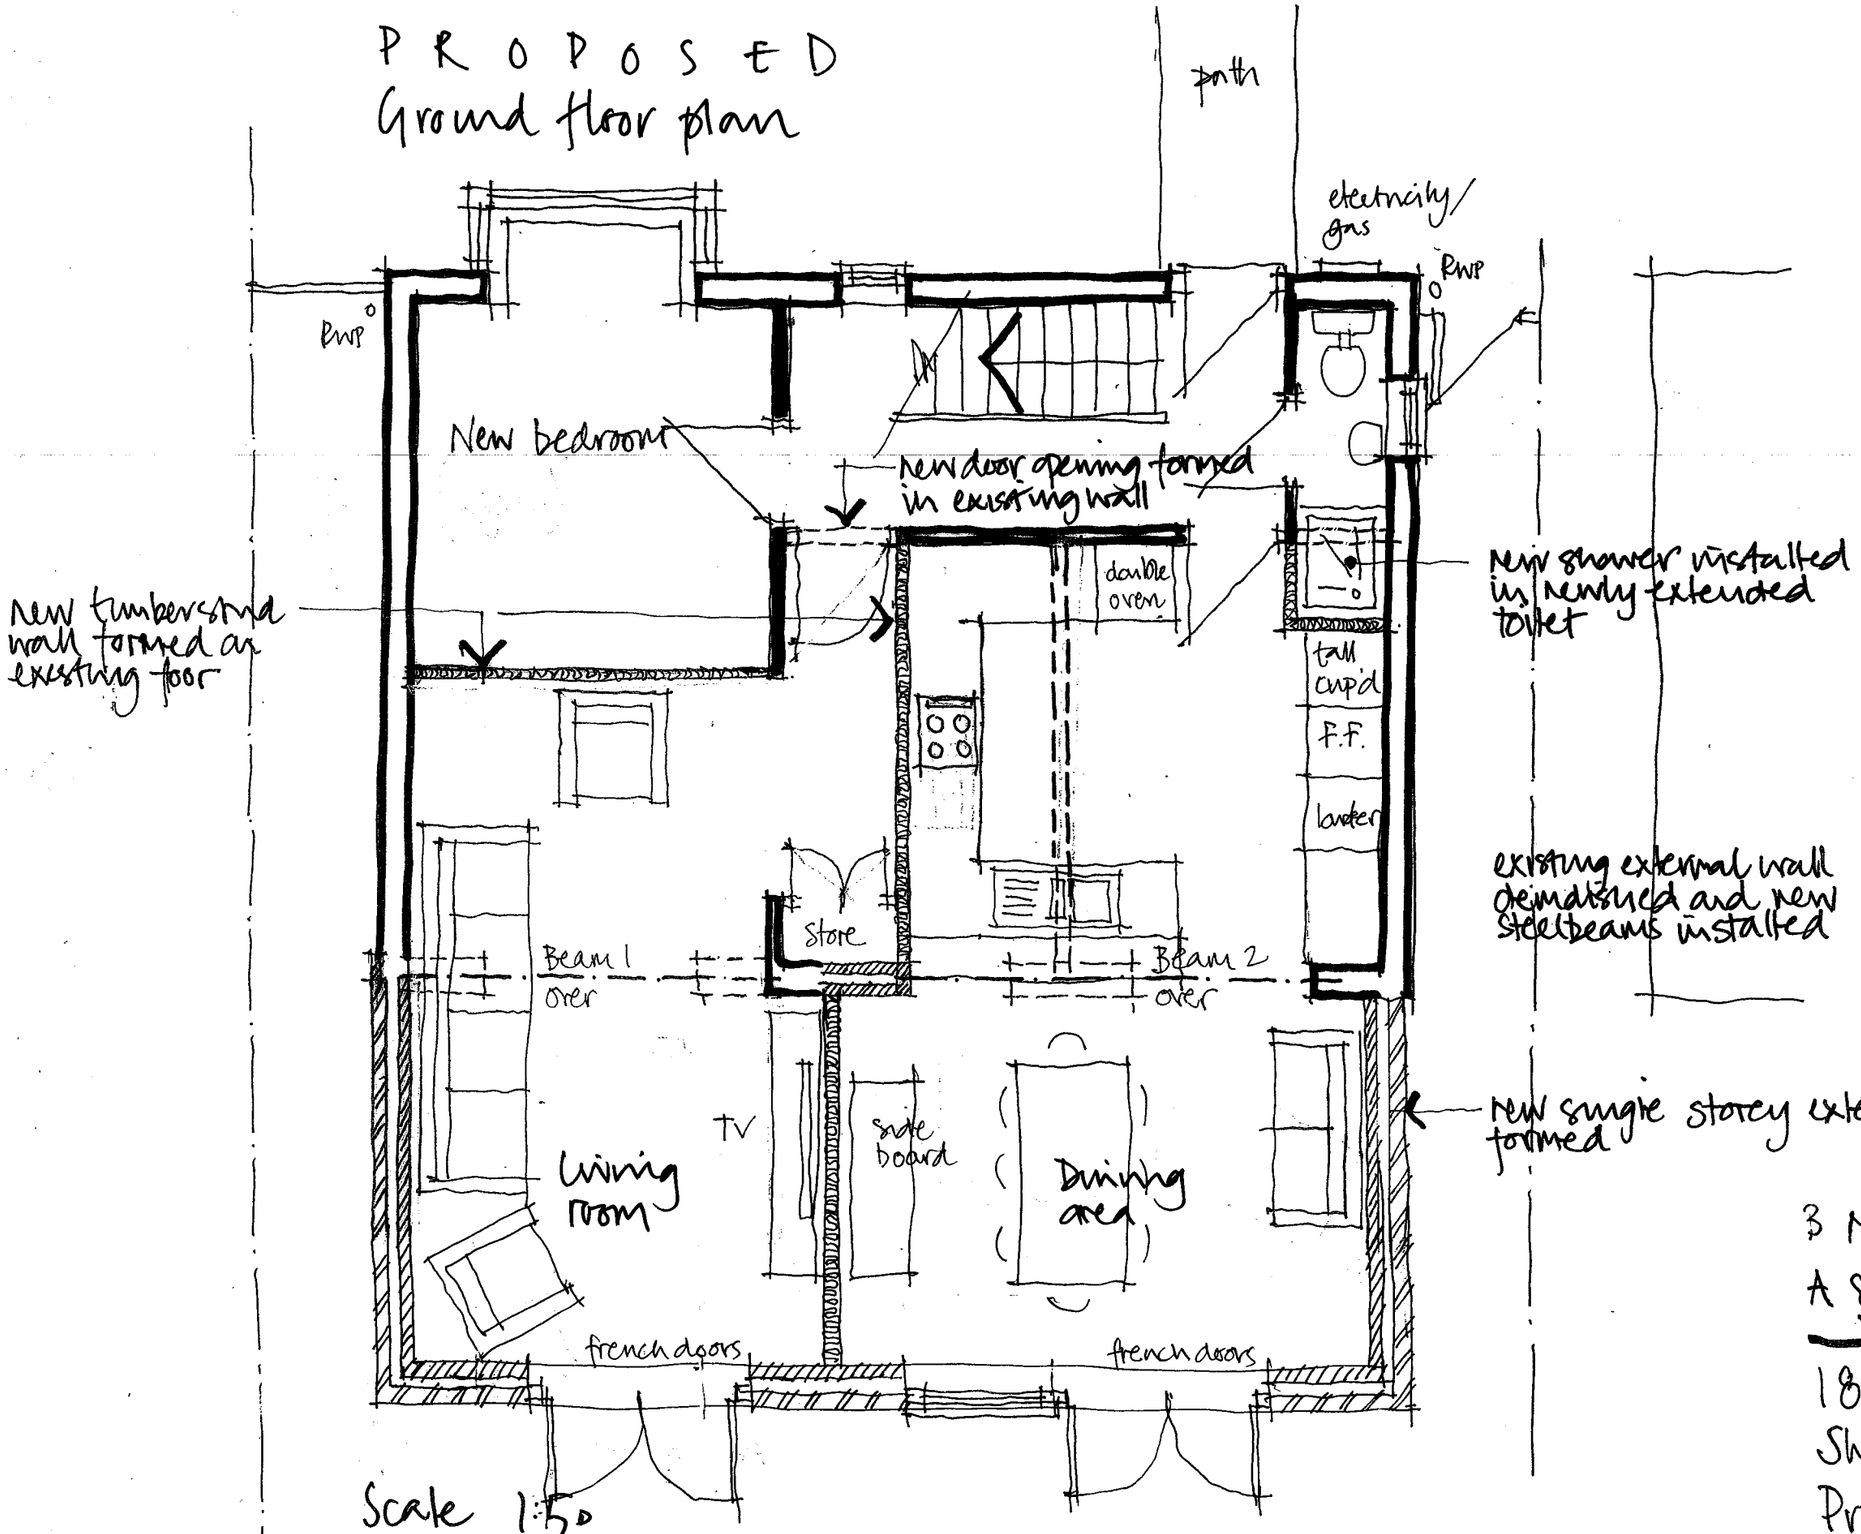

New timber stud wall formed on existing floor

New shower installed in newly extended toilet

existing external wall demolished and new steel beams installed

New single storey extension formed

3 Names removed March 22

A Size of extension increased Jan 22

186 Church Green
Shoreham by Sea
Proposed extension
Dec 21 21 05 B