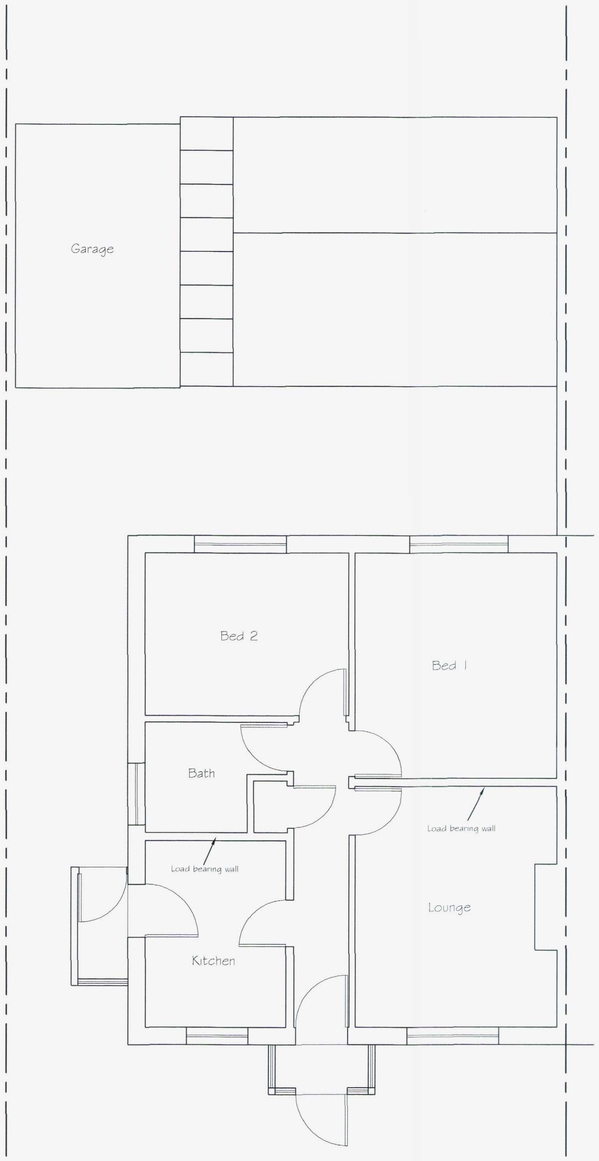

Existing Ground Floor Plan

0 0.5 1 2 3 4 5 6 7 8 9 10

SCALE 1:50

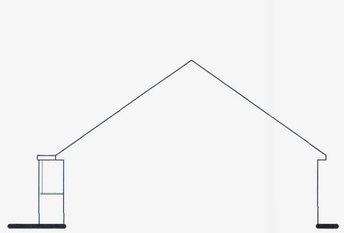

Existing Side (South) Elevation

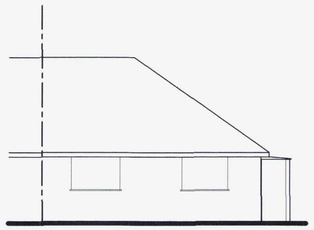

Existing Rear (East) Elevation



Existing Side (North) Elevation

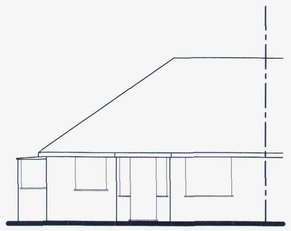

Existing Front (West) Elevation

0 0.5 1 2 3 4 5 6 7 8 9 10

SCALE 1:100

ADUR & WORTHING PLANNING SERVICES
PLAN AWDM/ 1918/17
DATE VALID 14 DEC 2017

Tony Rogers
Building Consultants
Address: 40 Dawn Crescent, Upper Beeding
West Sussex, BN44 3WH
Telephone: 01903 815225 Fax: 01903 815225

Rev.	Date:	Revision Description:

Client: Mr D Jenner

Address: 48 Hillrise Avenue
Sompting
West Sussex
BN15 0LU

Project: Proposed rooms in roof with hip to gable and front and rear dormers and rear/ side extension

Scale: 1:50 1:100
Paper Size A1

Date: August 2017

Drawing No: 17/1256/01

Drawn By: AWR Revision: