CDM 2015 Health & Safety Information

This information relates only to 'Significant Hazards' identified on this drawing and is to be read in conjunction with the Designer's Hazard Register.

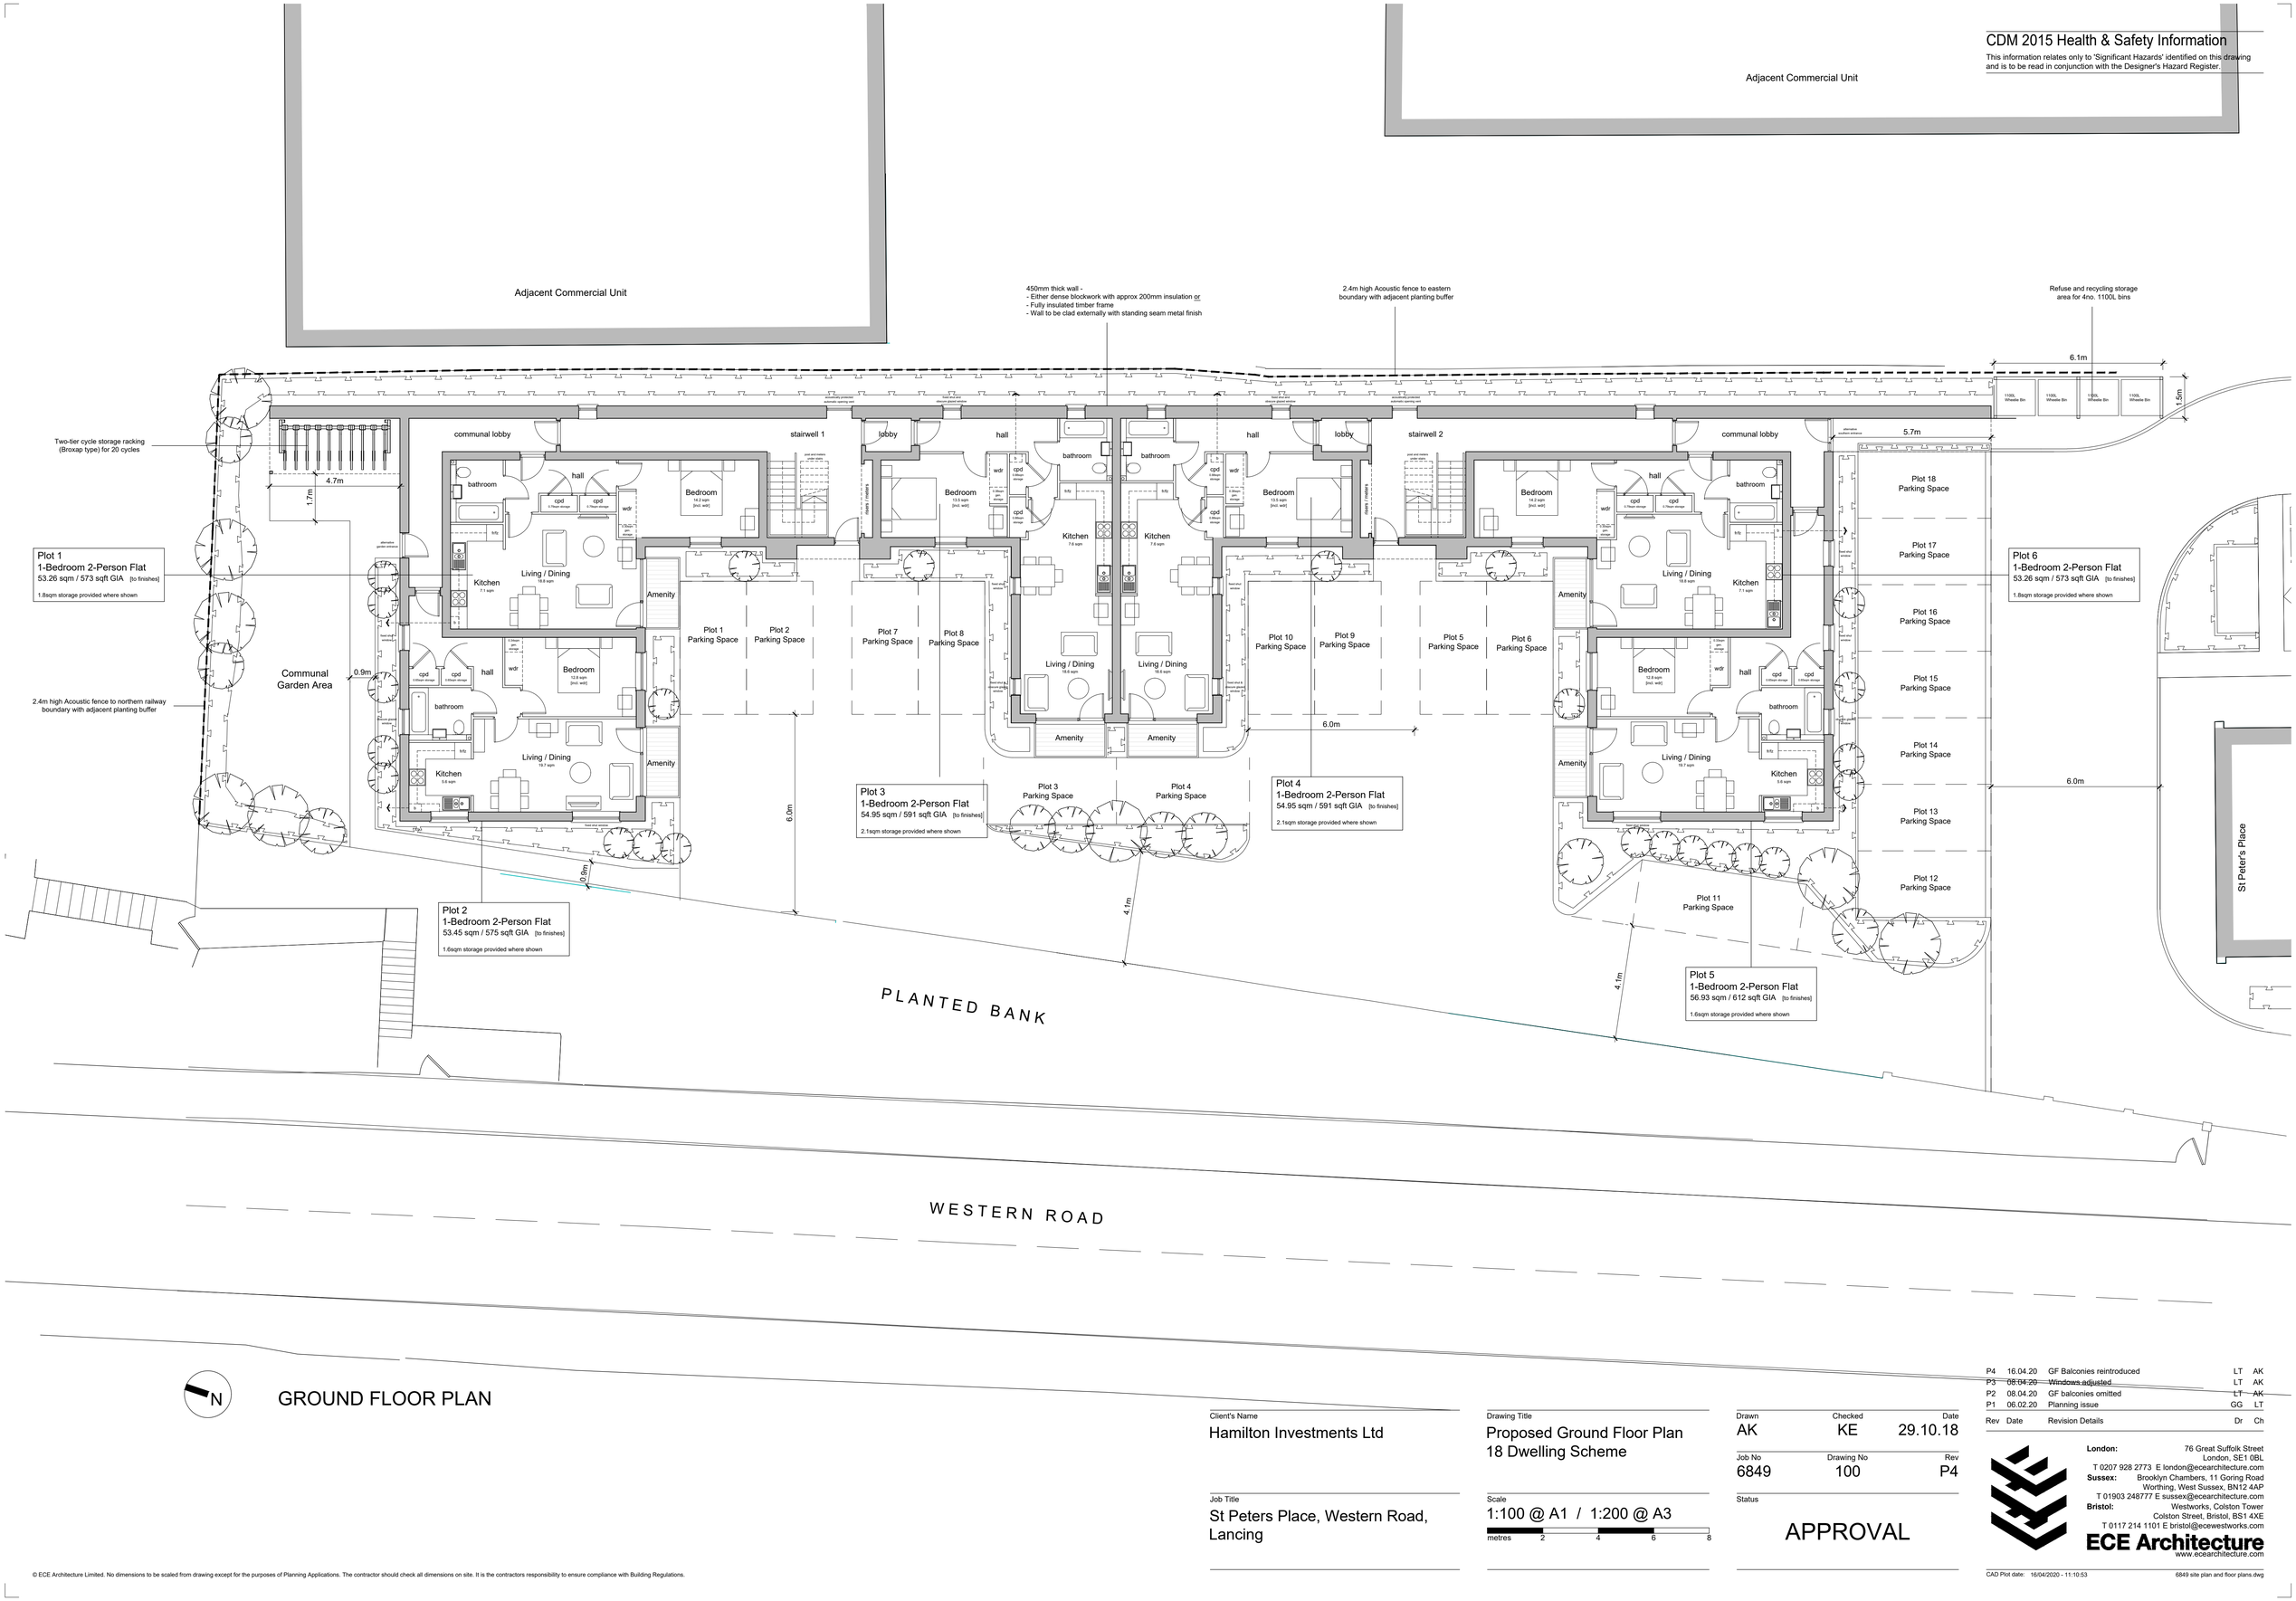

N

GROUND FLOOR PLAN

Rev	Date	Revision Details	Dr	Ch
P4	16.04.20	GF Balconies reintroduced	LT	AK
P3	08.04.20	Windows adjusted	LT	AK
P2	08.04.20	GF balconies omitted	LT	AK
P1	06.02.20	Planning issue	GG	LT

Client's Name
Hamilton Investments Ltd

Job Title
St Peters Place, Western Road, Lancing

Drawing Title
Proposed Ground Floor Plan
18 Dwelling Scheme

Scale
1:100 @ A1 / 1:200 @ A3
metres 2 4 6 8

Drawn	Checked	Date
AK	KE	29.10.18

Job No	Drawing No	Rev
6849	100	P4

Status
APPROVAL

London: 76 Great Suffolk Street, London, SE1 0BL
T 0207 928 2773 E london@ecearchitecture.com
Sussex: Brooklyn Chambers, 11 Goring Road, Worthing, West Sussex, BN12 4AP
T 01903 248777 E sussex@ecearchitecture.com
Bristol: Westworks, Colston Tower, Colston Street, Bristol, BS1 4XE
T 0117 214 1101 E bristol@ecewestworks.com
ECE Architecture
www.ecearchitecture.com

CAD Plot date: 16/04/2020 - 11:10:53 6849 site plan and floor plans.dwg

© ECE Architecture Limited. No dimensions to be scaled from drawing except for the purposes of Planning Applications. The contractor should check all dimensions on site. It is the contractors responsibility to ensure compliance with Building Regulations.