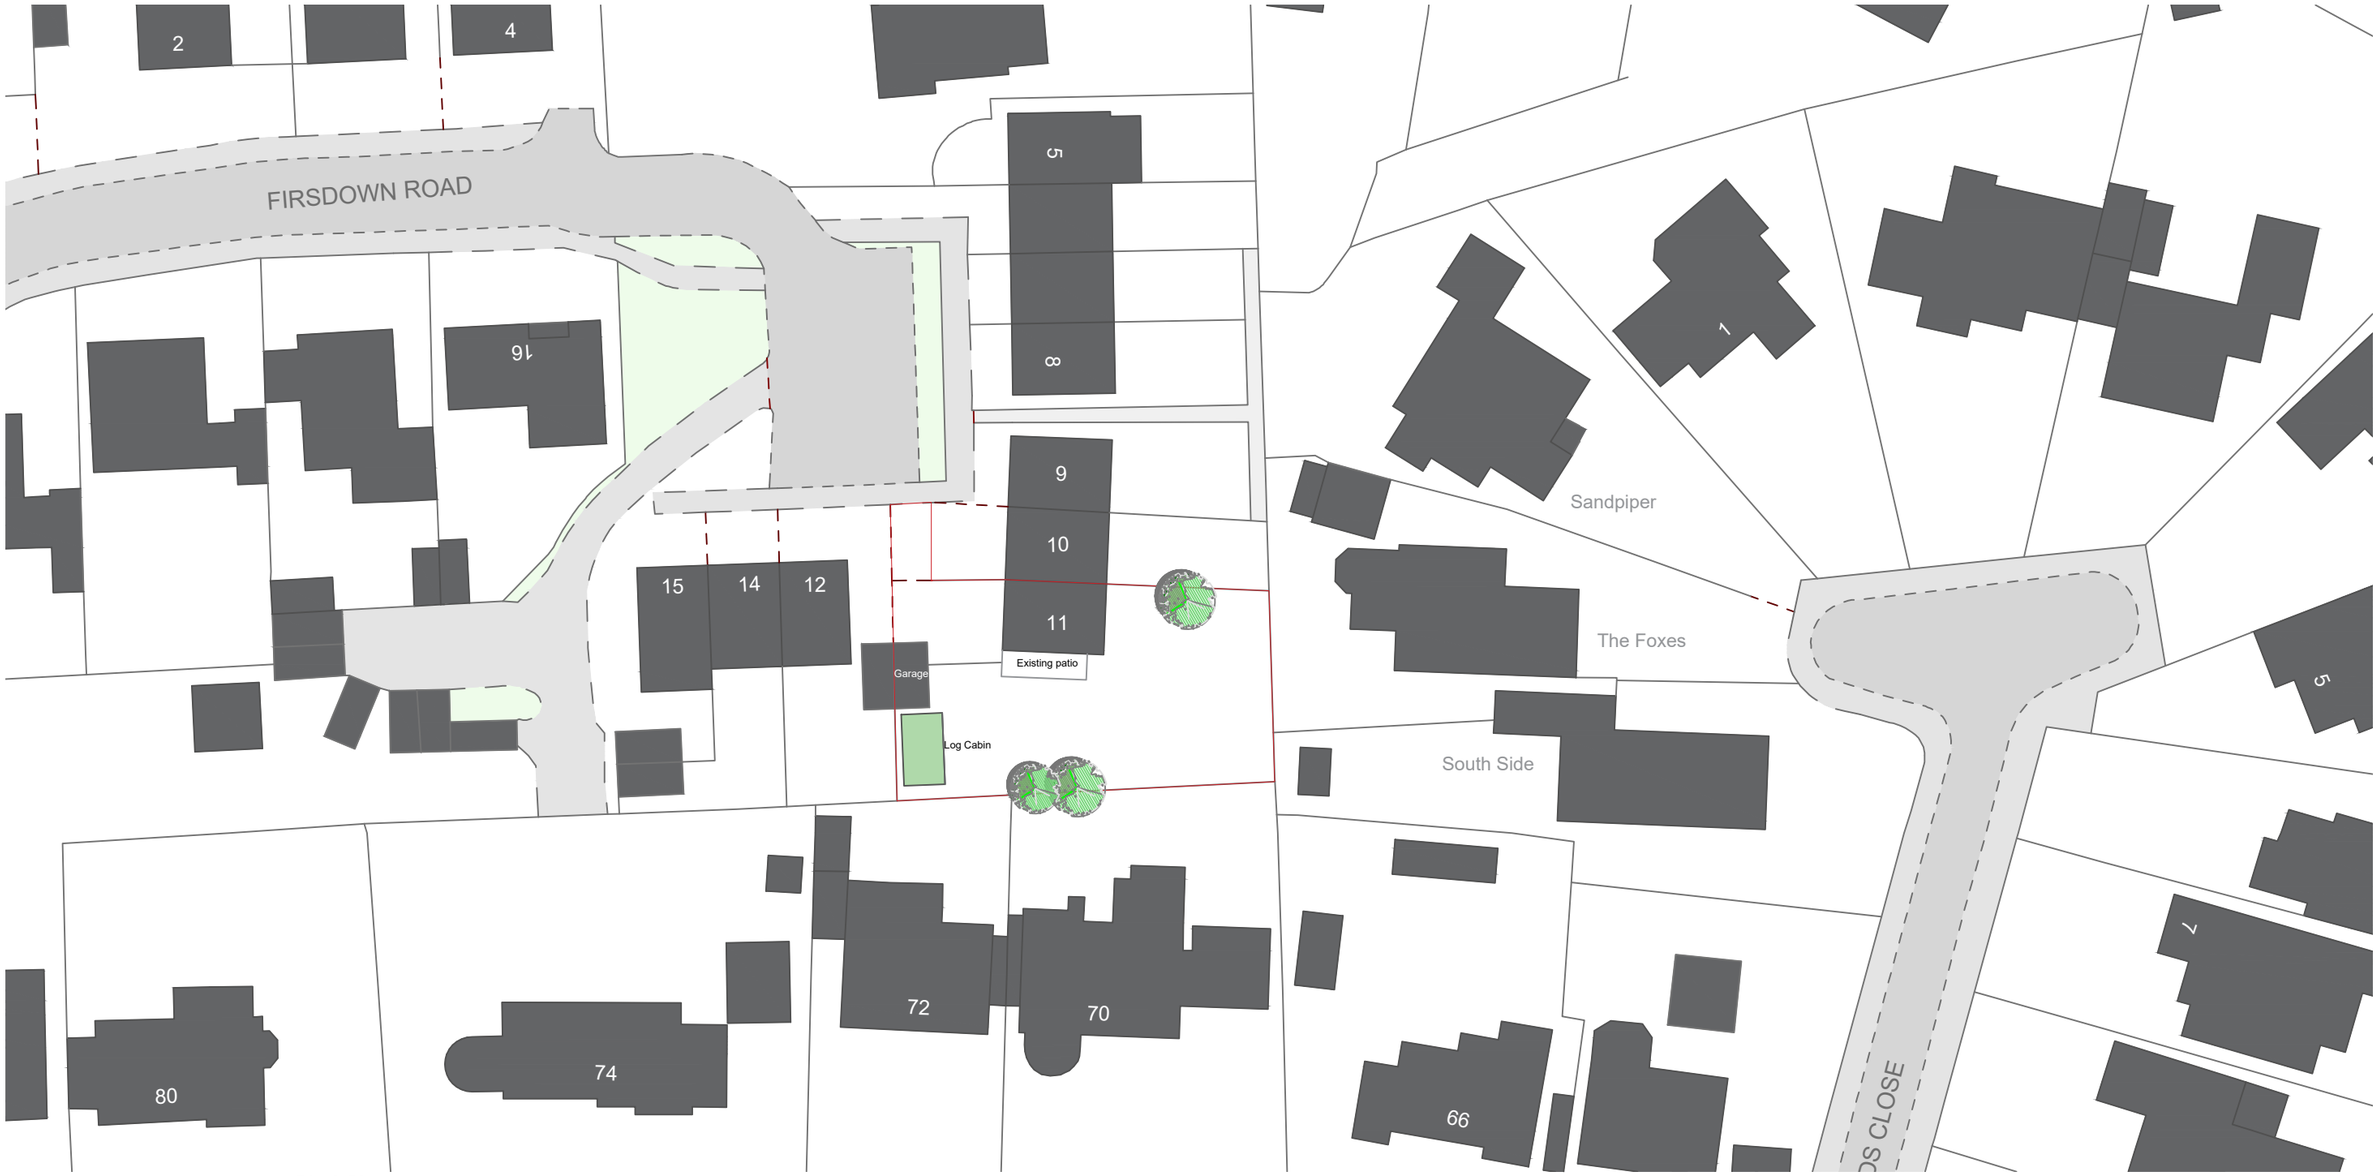

Block Plan 1:200

0 5 10 20 30 m

N

Project. 11 Firsdown Road, Worthing, BN13 3BG				
Drawing No. SSD_001_A001				
Note. First Issue				Revision.
Paper. A3	Drawn. OS	Checked. OS	Scale. 1:500	
Client. Catherine Atkinson			Date. 24.10.2025	