9.2 +
4.0
13.2

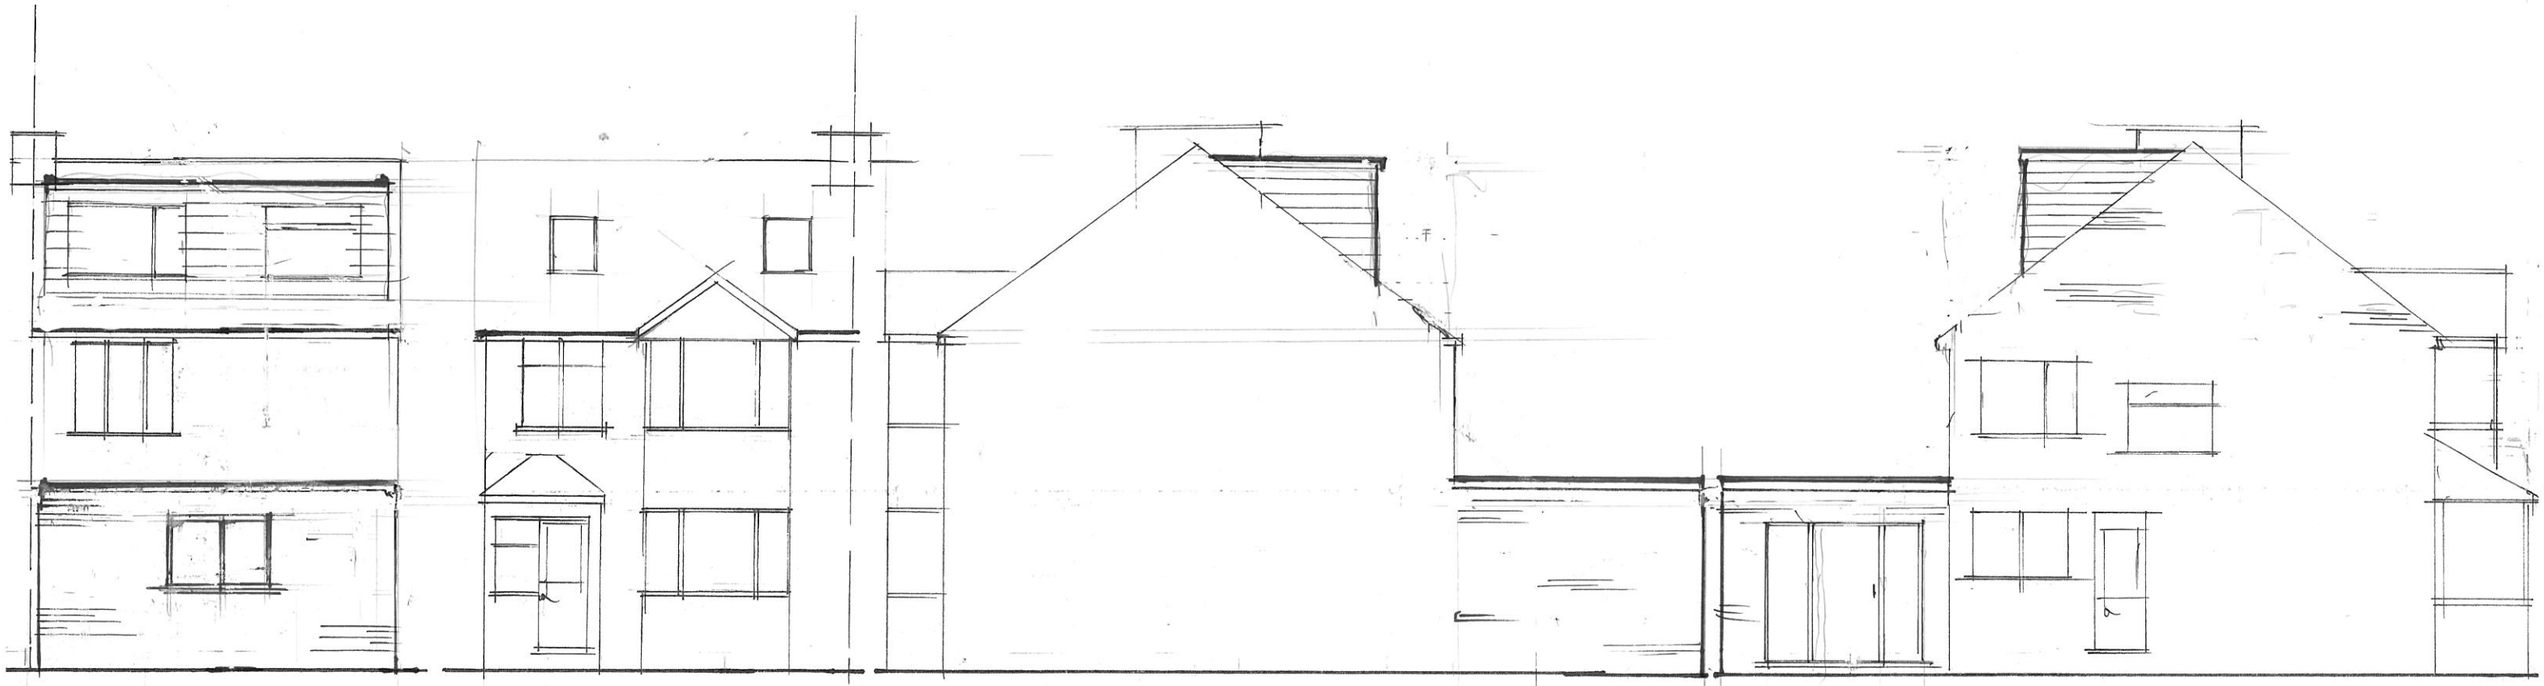

NORTH ELEVATION  SOUTH ELEVATION  EAST ELEVATION  WEST ELEVATION

ALL AS PROPOSED..
1:100
0 1 2 3 4 5
A3.

NOTE:
CLADDING TO EXT^N.
NATURAL.

CLAD EXT^N.
REVA. AUG 24'
HEIGHT INCREASED BY
200mm
WINDOW CENTERED

PROPOSED EXTENSION & GARAGE CONVERSION - 8 BRUCE WAY, WEST WORTHING, BN11 5JX.