X BRIDGE DRAIN RUN.

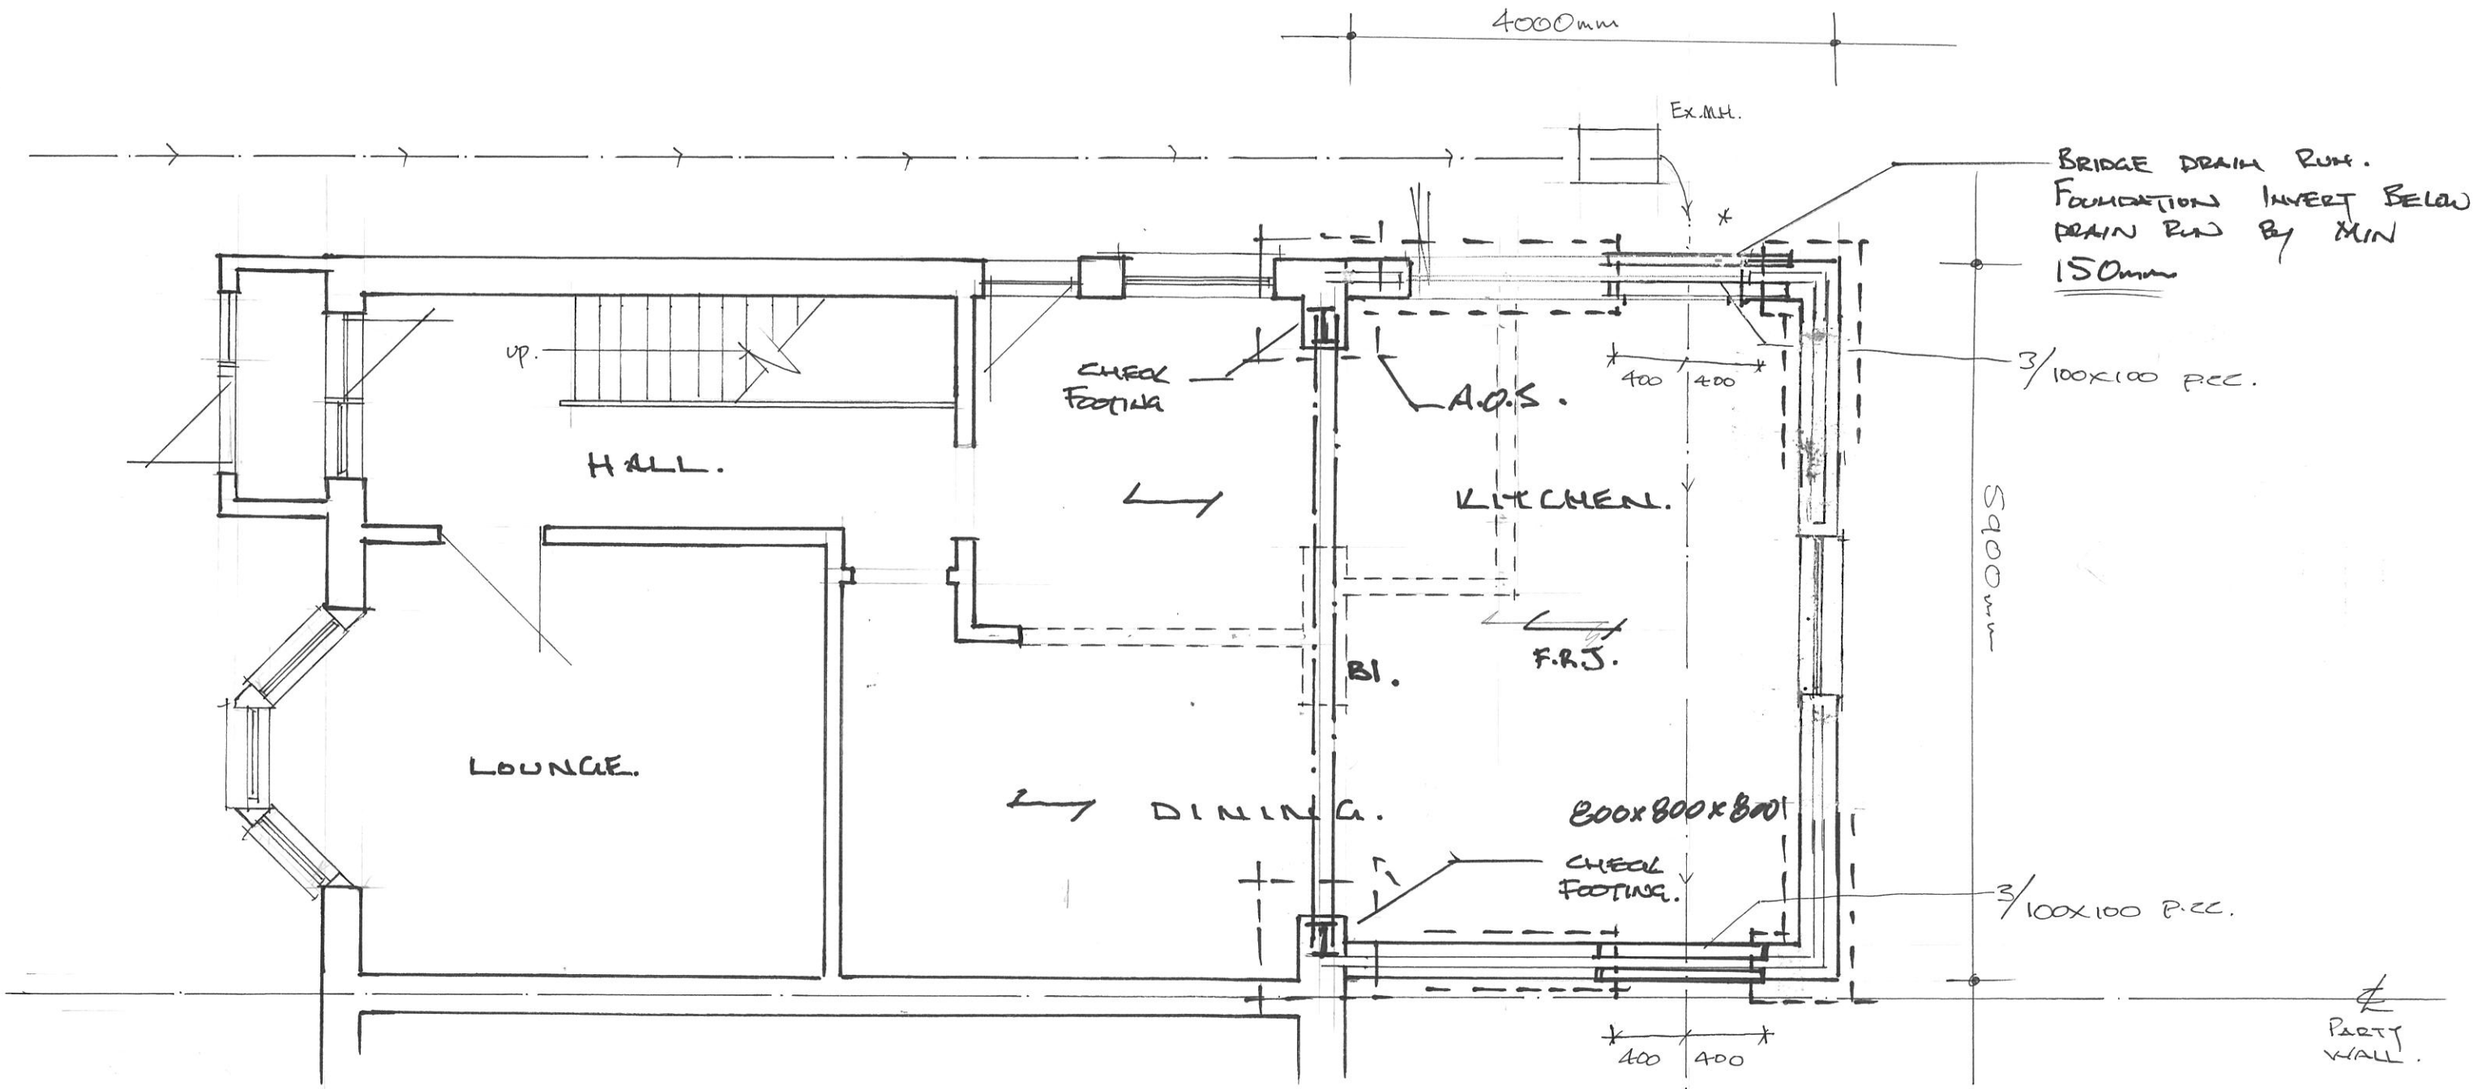

GROUND FLOOR PLAN. [AS PROPOSED]

0 1 2 3

1:50 @ A3.

REV.A.
WINDOW
CENTRED ALG24.

PROPOSED EXTENSION & GARAGE CONVERSION - 8 BRUCE WAY, WEST WORTHING. BN11 5JX.