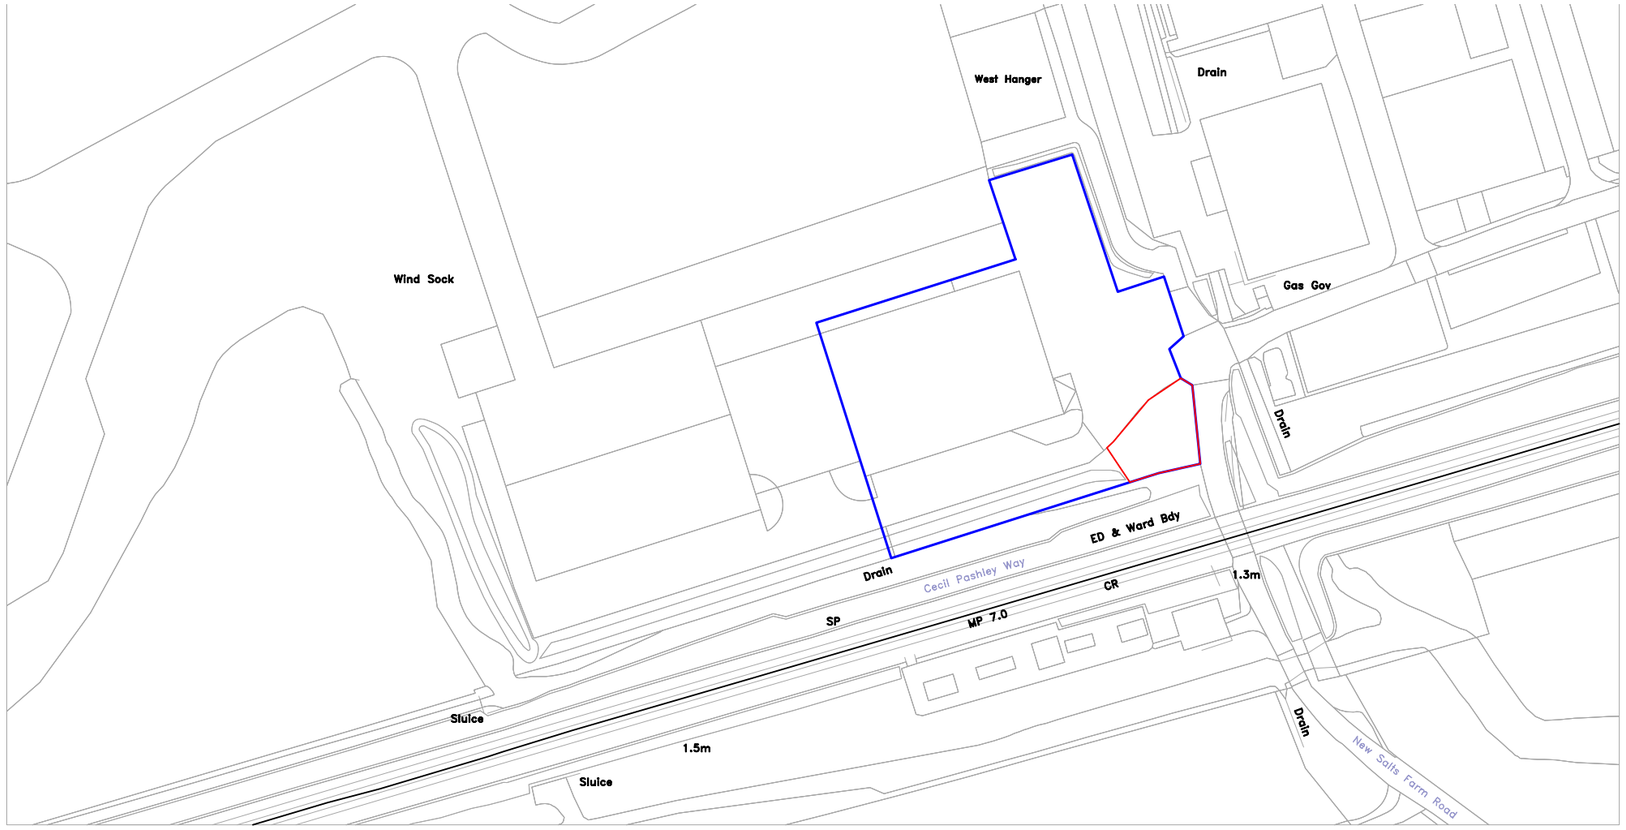


Location Plan (1:1250)

Rev	Date	Notes	Initials
-	-	-	-

PROJECT
29CECILPASHLEYWAY
SHOREHAMAIRPORT

DRAWING TITLE
LOCATIONPLAN

SPEC
SPEC

AREA
AREA

SCALE
1:1250

DATE
20/09/20

DRAWN
AT

DWG NO.
29CECILPASH-LOCPLN

REV.
REV