To a scale of 1.50

27. mileoak Road Southwick East Sussex BN42 4QG

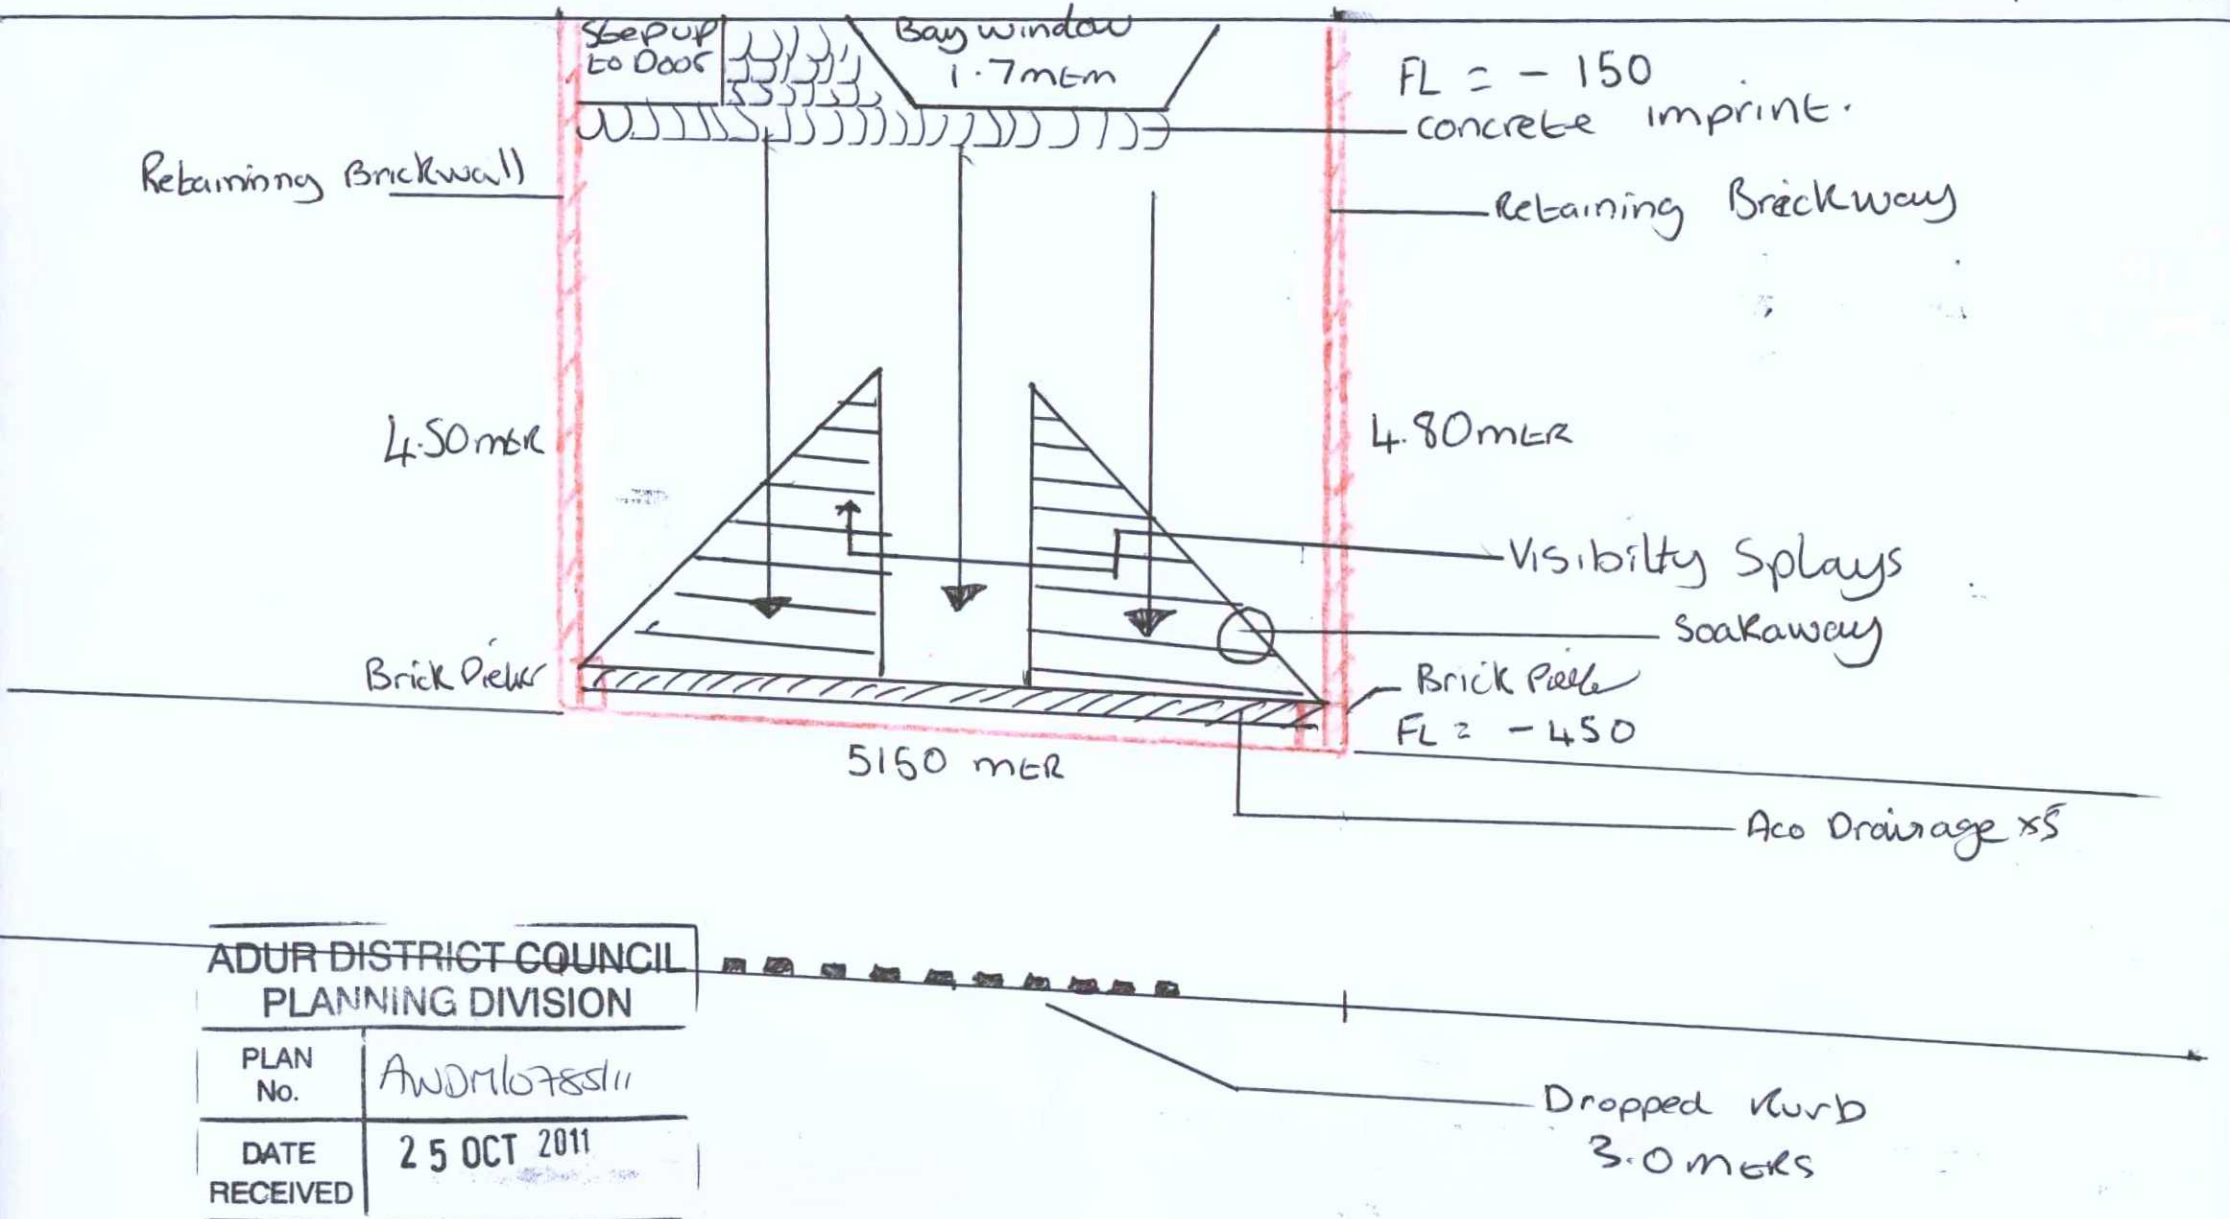

ADUR DISTRICT COUNCIL
PLANNING DIVISION

PLAN No.	AWDM/0788/11
DATE RECEIVED	25 OCT 2011

Soakaway + Acc drainage to be linked up.