


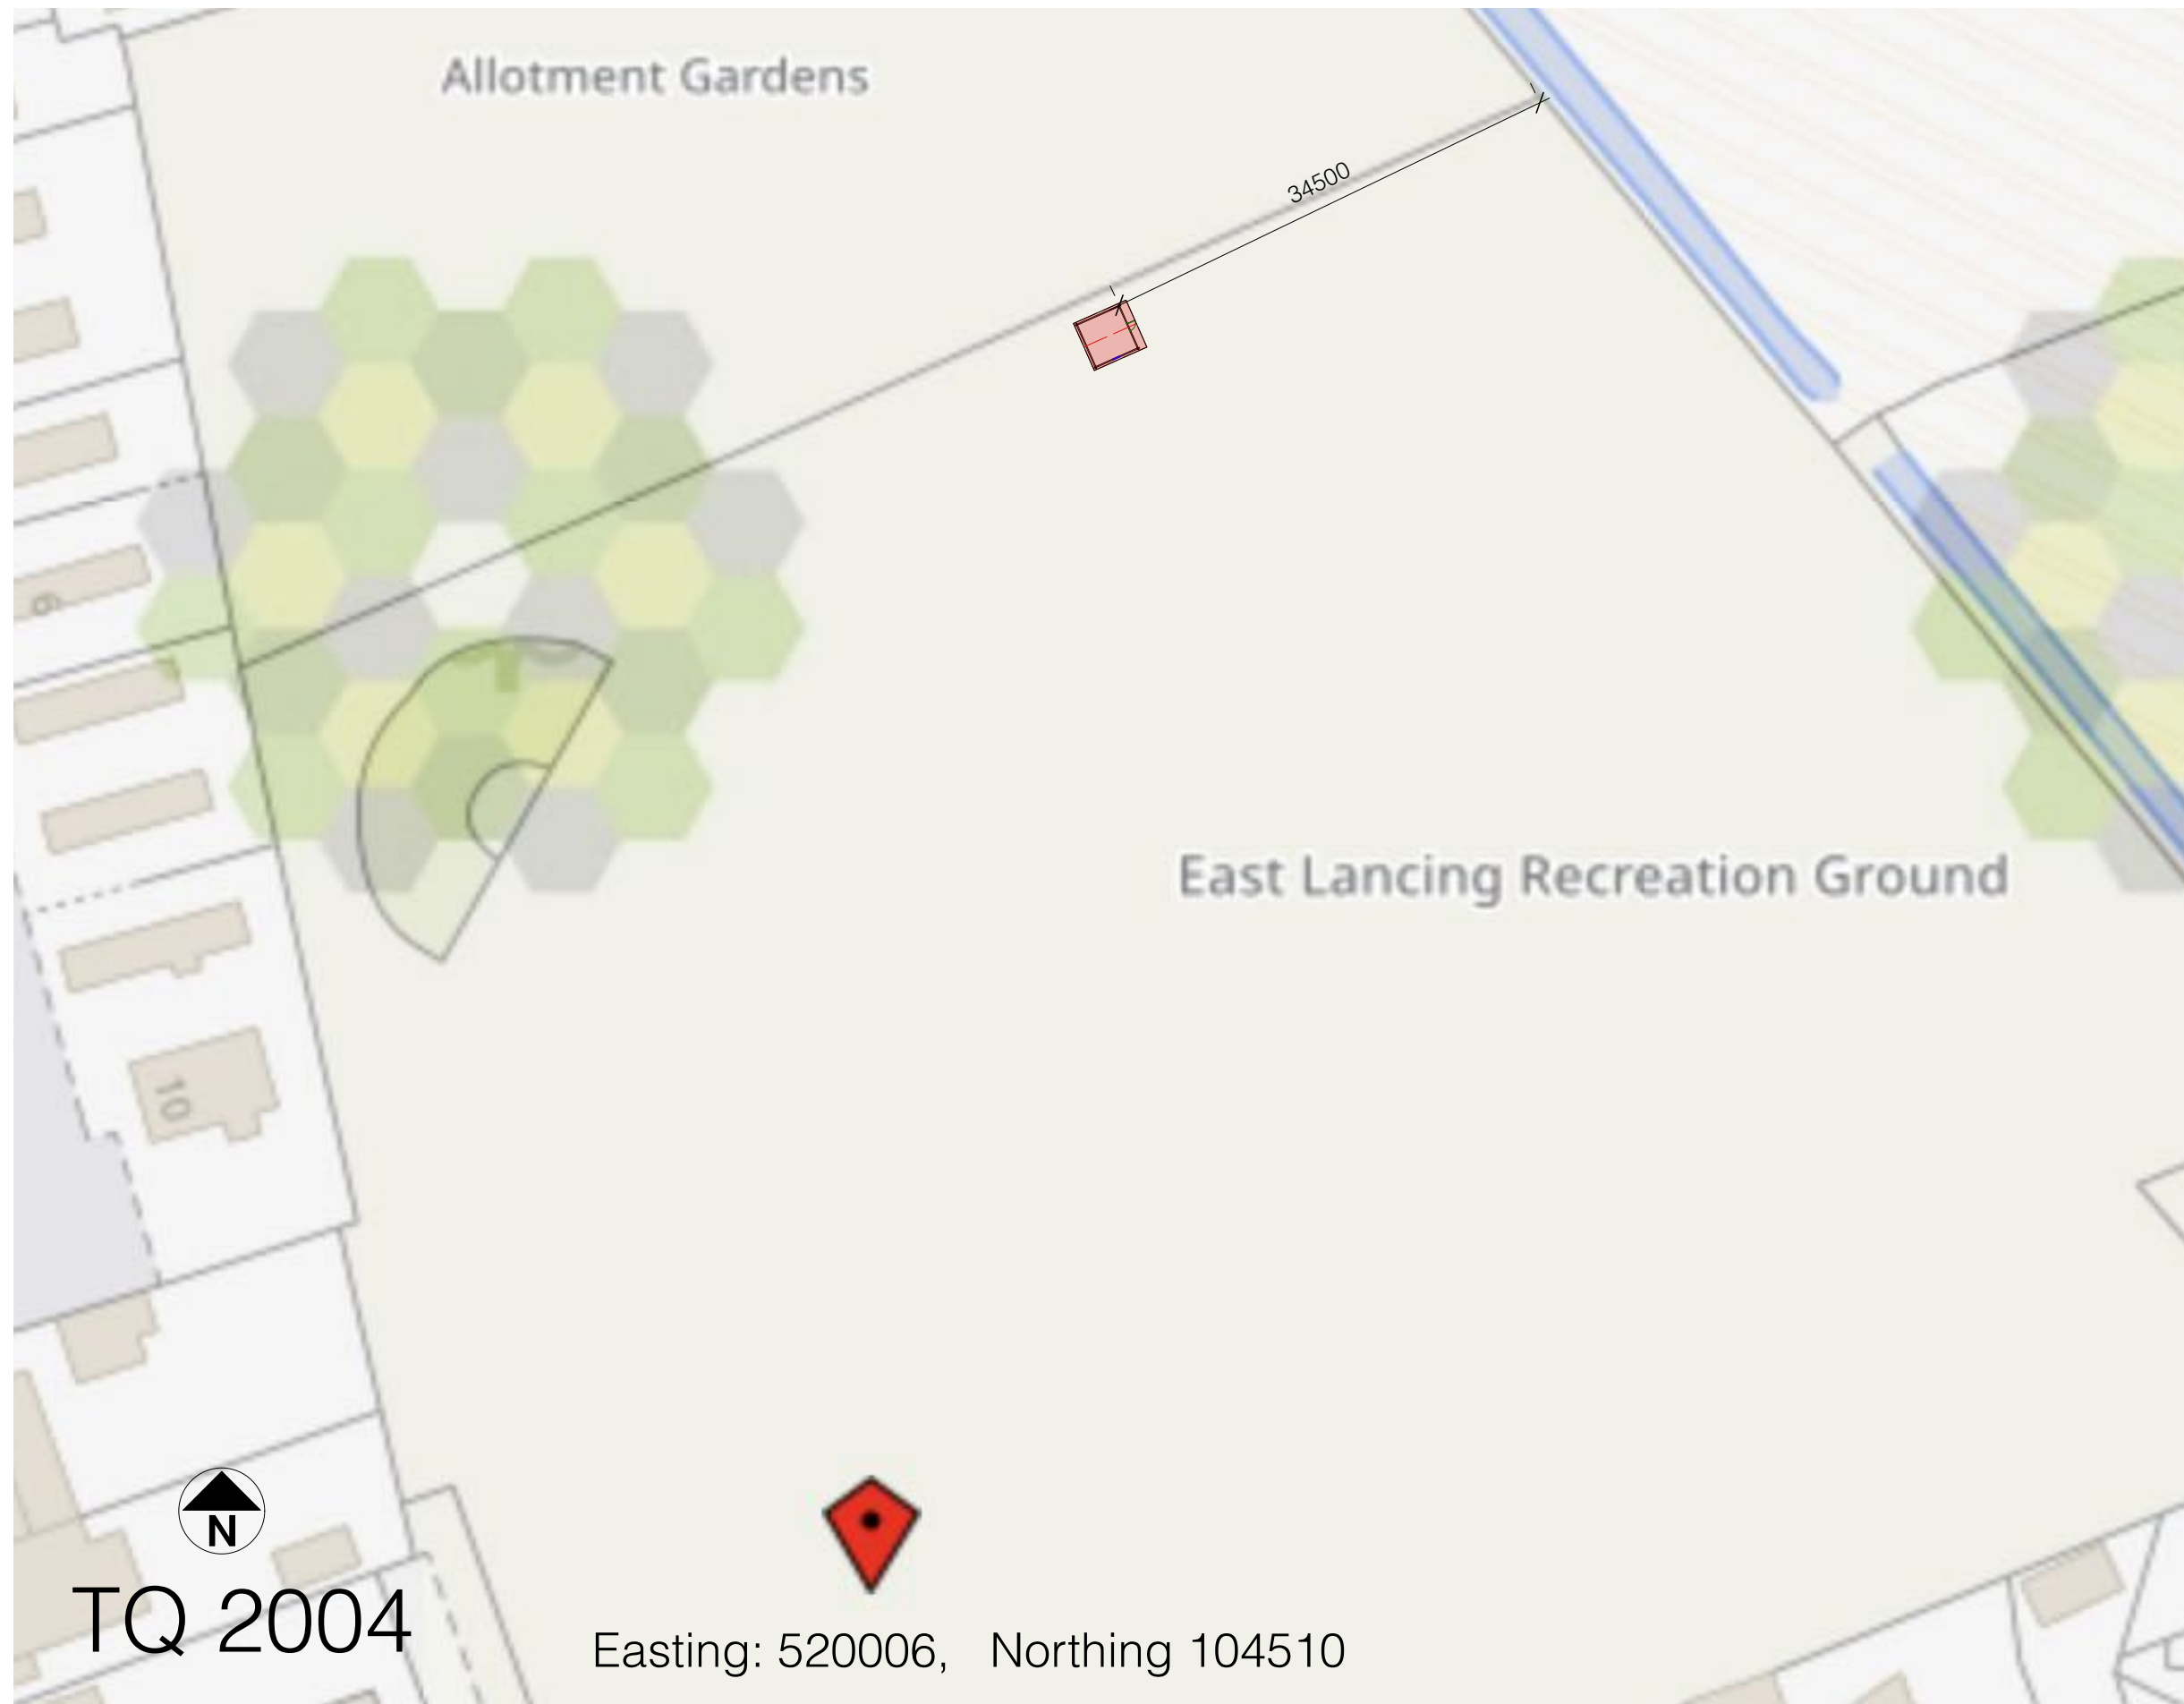

Sheet No. D 1125/776/02

Scales Page Size A3:
1:500

Notes:

Project Name:
New Garden Shed

Date: 03/11/2025

Client:
LANCING COMMUNITY
GARDEN
c/o Steve Saunders

Site Address:
East Lancing Recreation
Ground, LANCING
BN15 8JY



Paul Maggs MCIAT
Hazelwood, Harbolets Road,
West Chiltington RH20 2LG
Tel: 01798 813298
paul@pbproperties.co.uk
www.pbproperties.co.uk
Drawings produced using Vectorworks
CAD. Only written dimensions to be
respected. Copyright protected to
PB Properties



BLOCK PLAN 1:500

