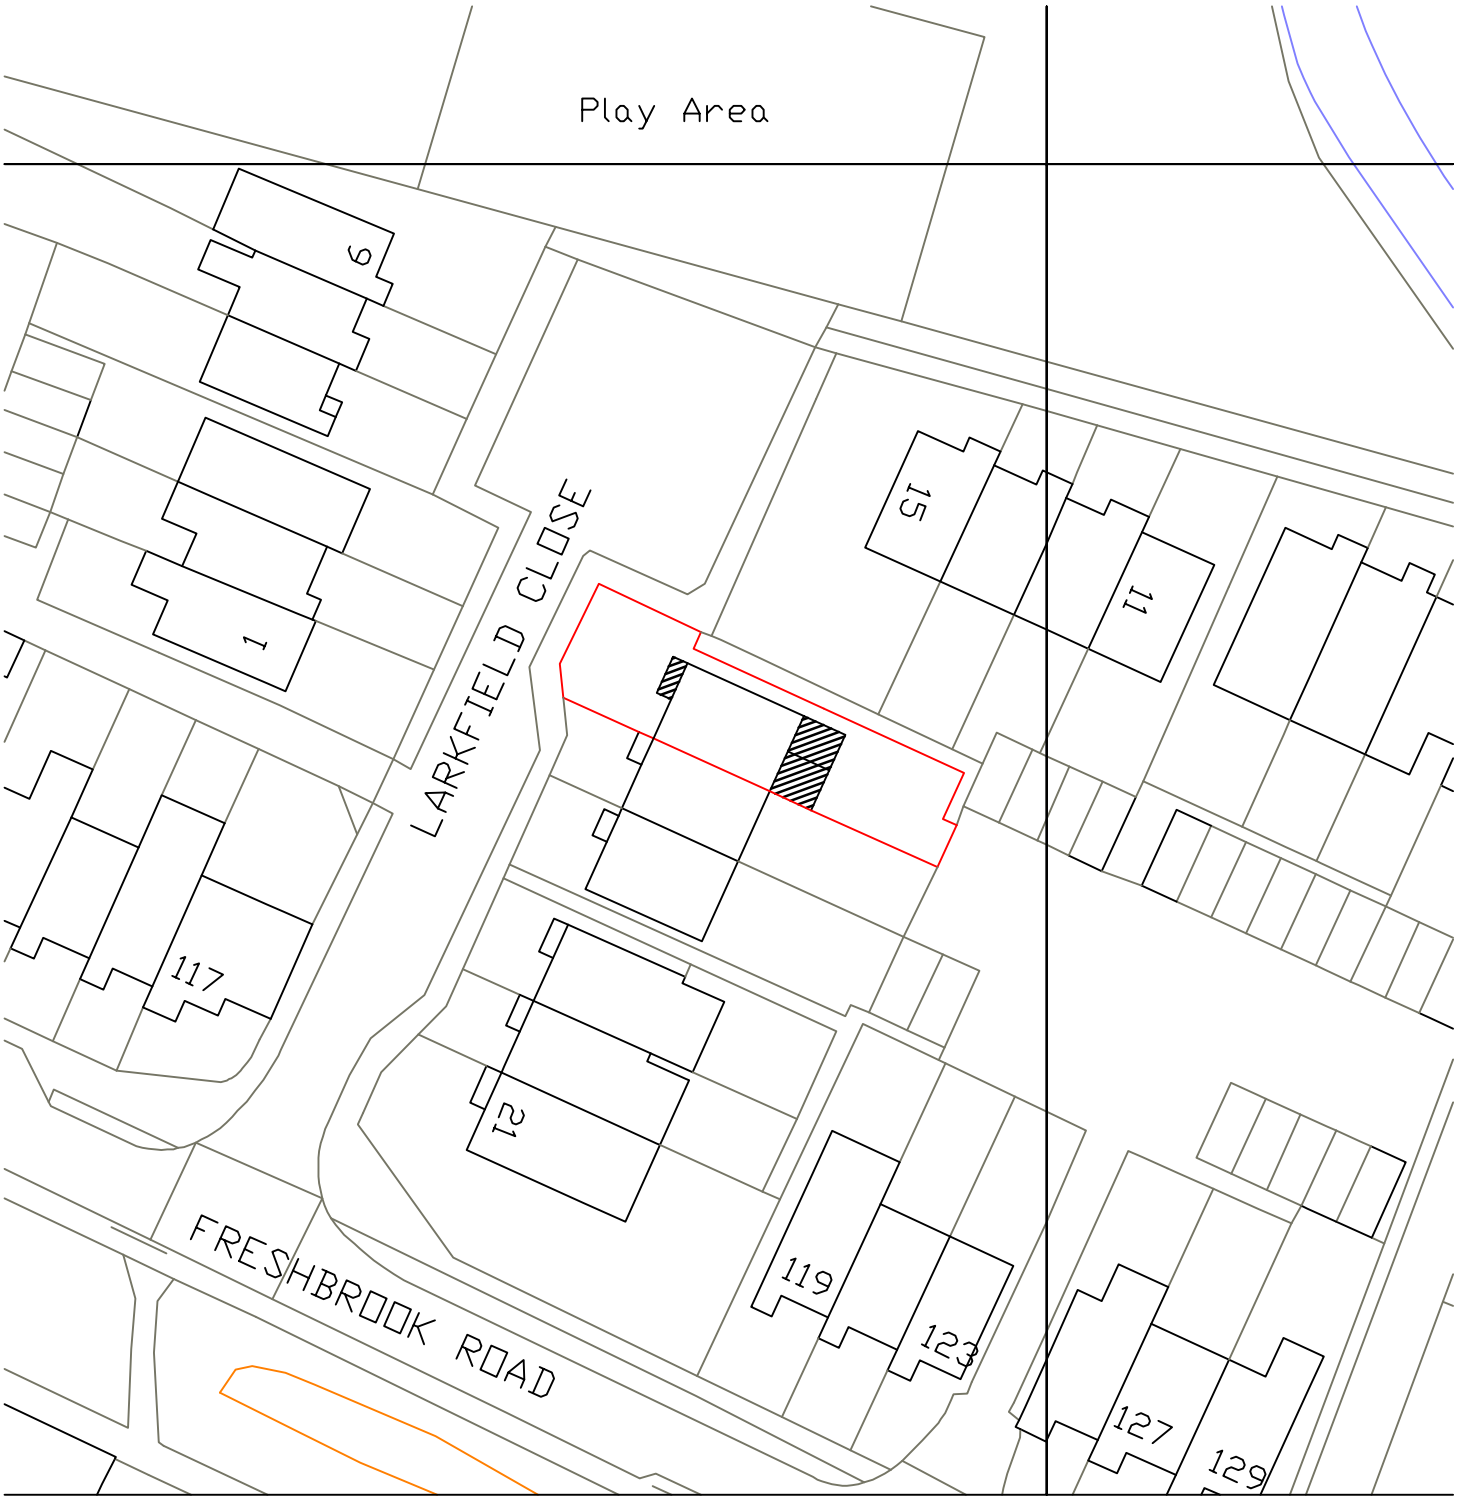


0 20 40 60 80

Metres

N

16 Larkfield Close
Lancing
Block Plan 1:500
A4 Paper