

SOUTH ELEVATION

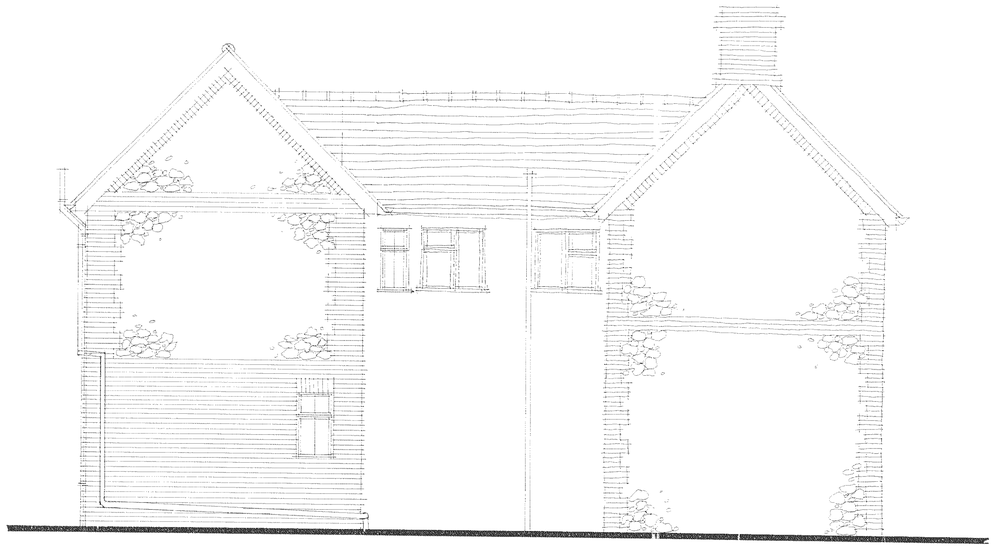

NORTH ELEVATION



WEST ELEVATION



EAST ELEVATION (facing vertical bank)

Rev. D. door added to window on West Elevn. & first floor windows reported on East Elevn. Oct. 2009 [illegible]

Alan Scarratt
ARCHITECTURAL SERVICES

53 Hurley Road, Worthing, West Sussex BN13 2PA
Tel/Fax: (01903) 690102

client: Mr. & Mrs. J. Morris

job: "Riverside Cottage"
Steyning Road
Shoreham by Sea
West Sussex

dwg. no. AS.549.1D

dwg. title: two storey extension ELEVATIONS

drawn by: Alan Scarratt

date: June 2009 scale: 1:50

Drawing is not to be used for any purpose
Copyright of Alan Scarratt
All rights reserved
All dimensions and measurements are to be checked on site before any work is commenced
All dimensions, materials and workmanship are to be in accordance with current Building Regulations, B.S.S. and C.O.P.'s

0 2 4 6 8 10 Metres