



Notes:


1. THE COPYRIGHT OF THIS DRAWING IS VESTED IN ARCHEVOLVE AND IT MAY NOT BE REPRODUCED IN WHOLE OR PART OR USED FOR THE MANUFACTURE OF ANY ARTICLE WITHOUT THE EXPRESS PERMISSION OF THE COPYRIGHT HOLDERS.
2. WORK TO FIGURED DIMENSIONS ONLY.
3. THIS DRAWING IS TO BE READ IN CONJUNCTION WITH ALL RELEVANT ARCHITECT'S, SERVICE ENGINEER'S AND ARCHEVOLVE AND SPECIFICATIONS.

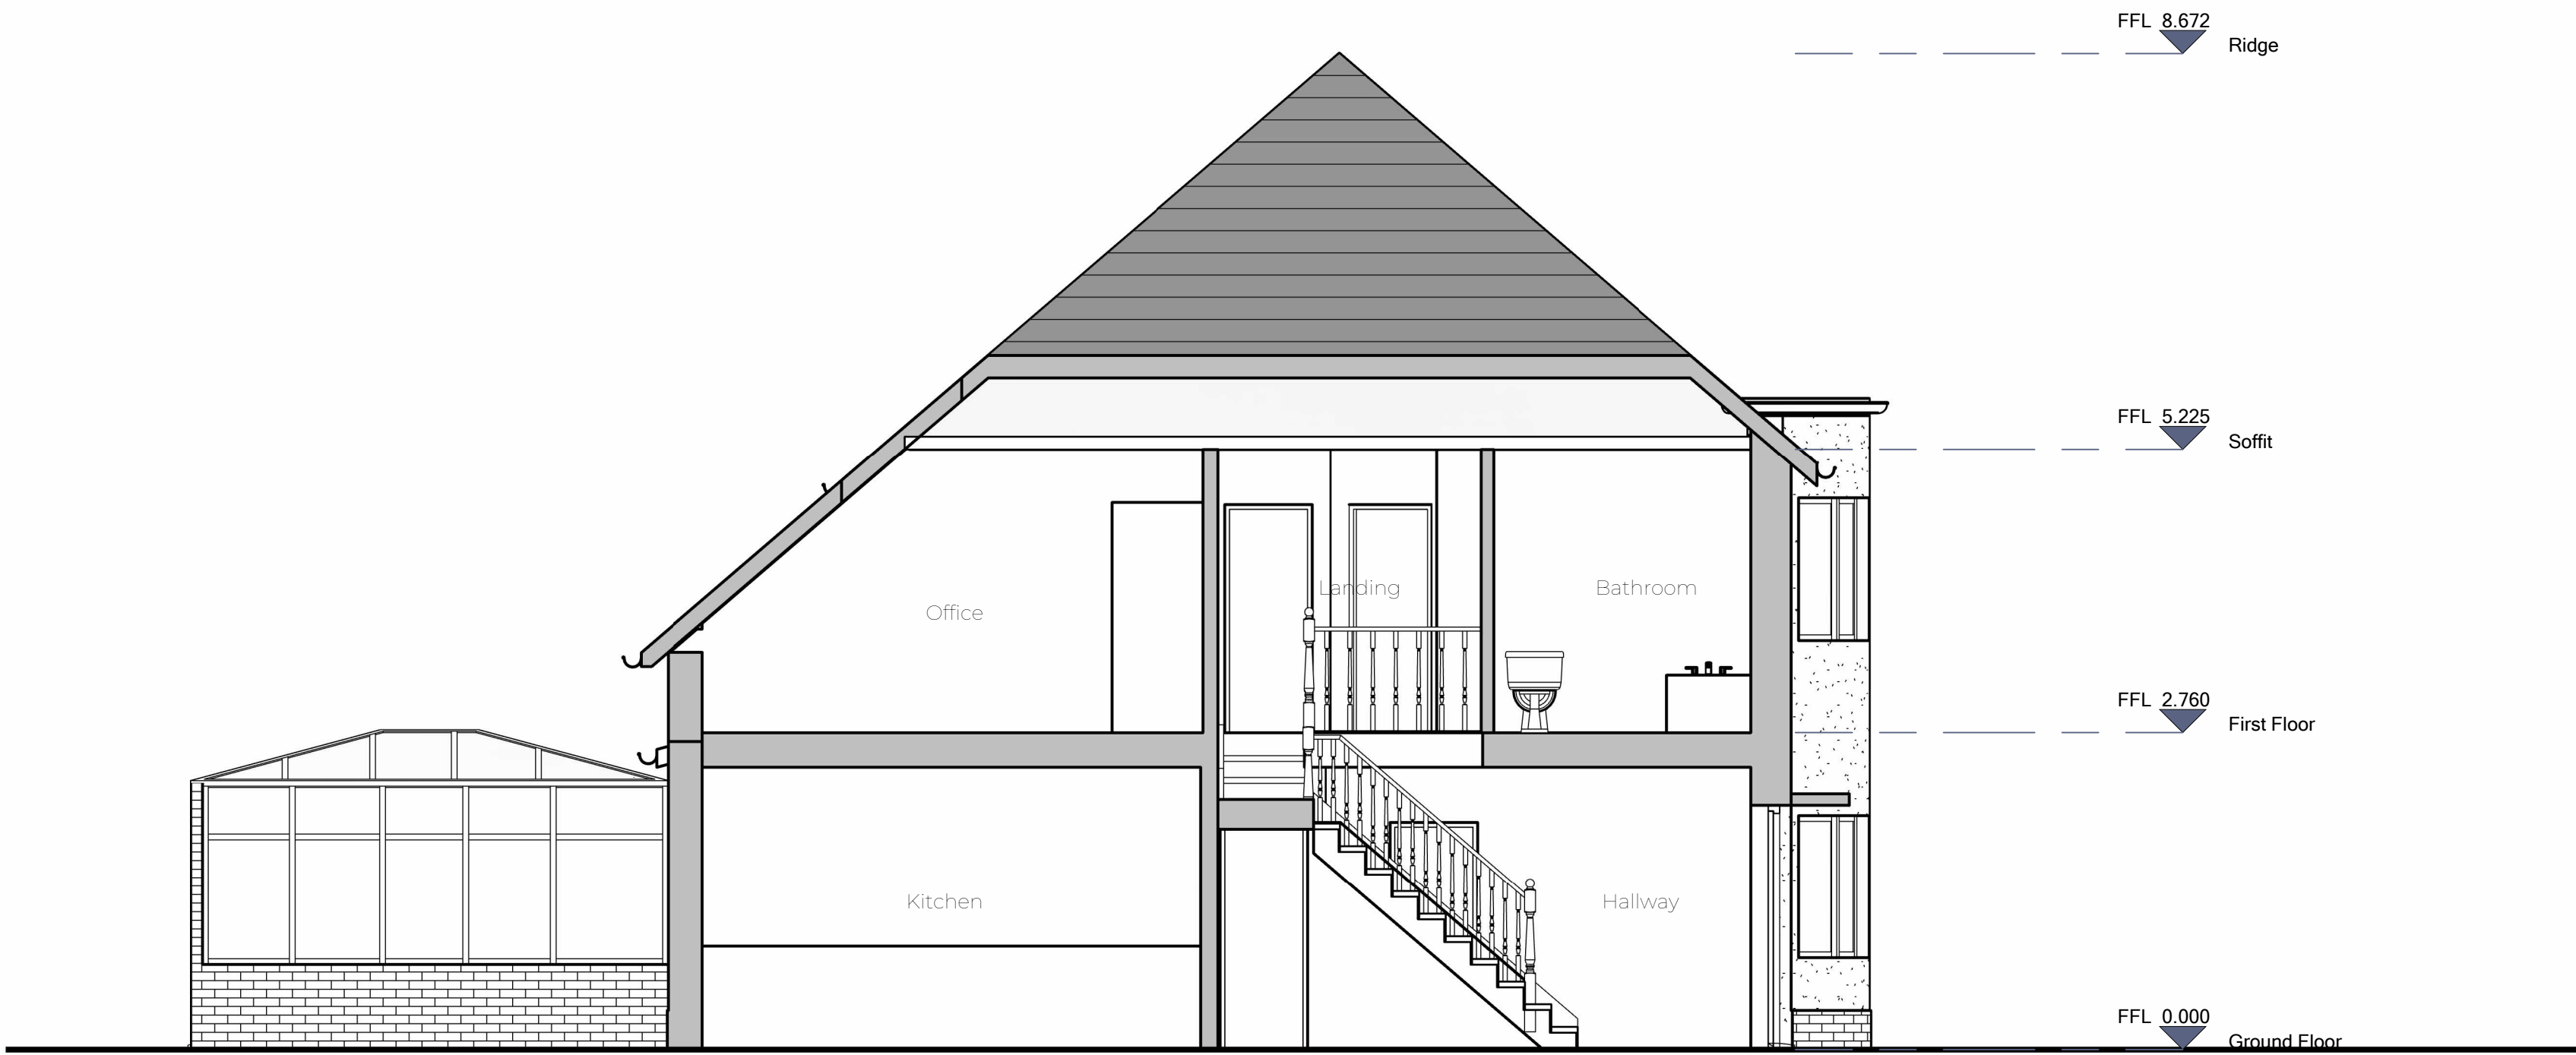

Section A-A
1 : 50

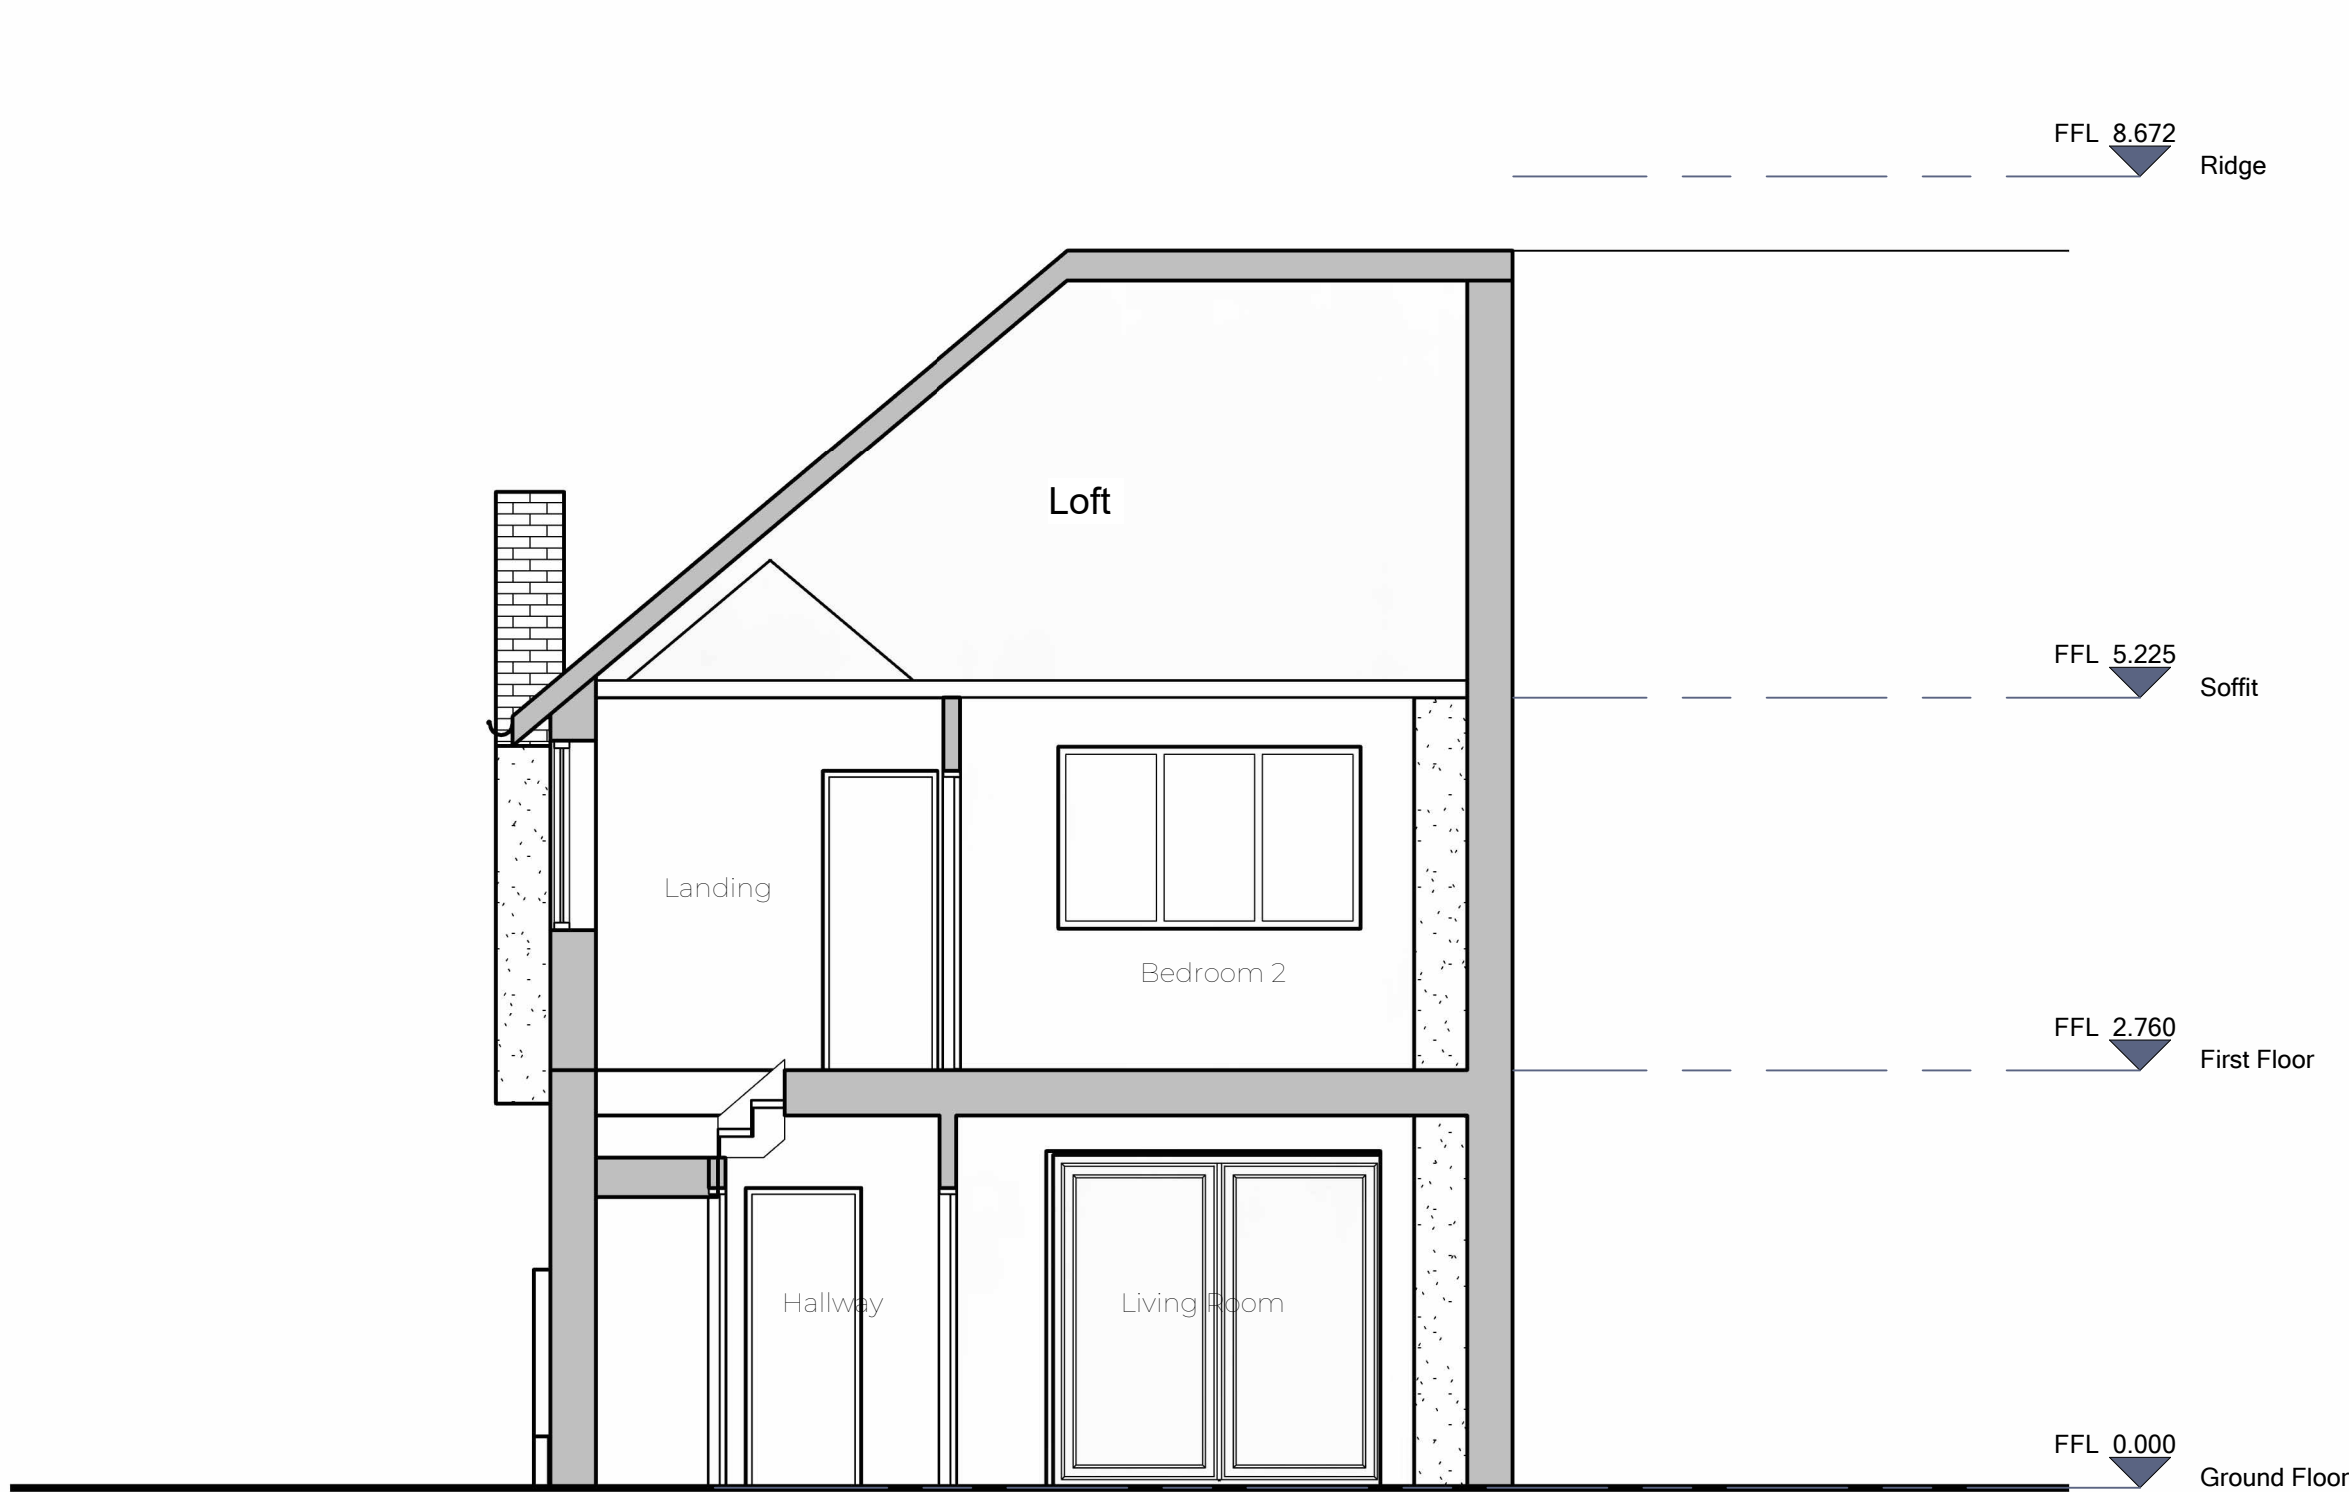

Section B-B
1 : 50

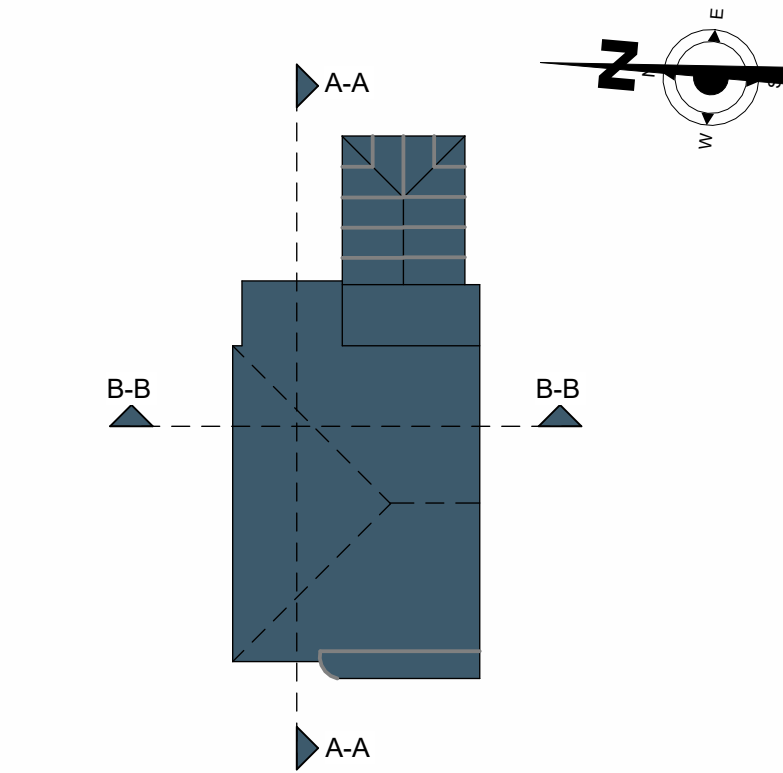

Revision Number	Revision Description	Issued by	Revision Date
-----------------	----------------------	-----------	---------------

DATE: 18/12/25 STATUS: PLANNING ISSUE SHEET SIZE: A1

SCALE: 1 : 50 DRAWN: AP CHECKED:

CLIENT: Chris Rudrum
7 Allington Road
Worthing
West Sussex
BN14 8QD

SITE ADDRESS:

REVISION:

DRAWING NO: APC/186/25/03

PROJECT NO:

DRAWING: Second Storey Extension
TITLE: Sections

ARCHEVOLVE

design @archevolve.co.uk

www. archevolve.co.uk

01798 879894

CIAT CHARTERED PRACTICE

