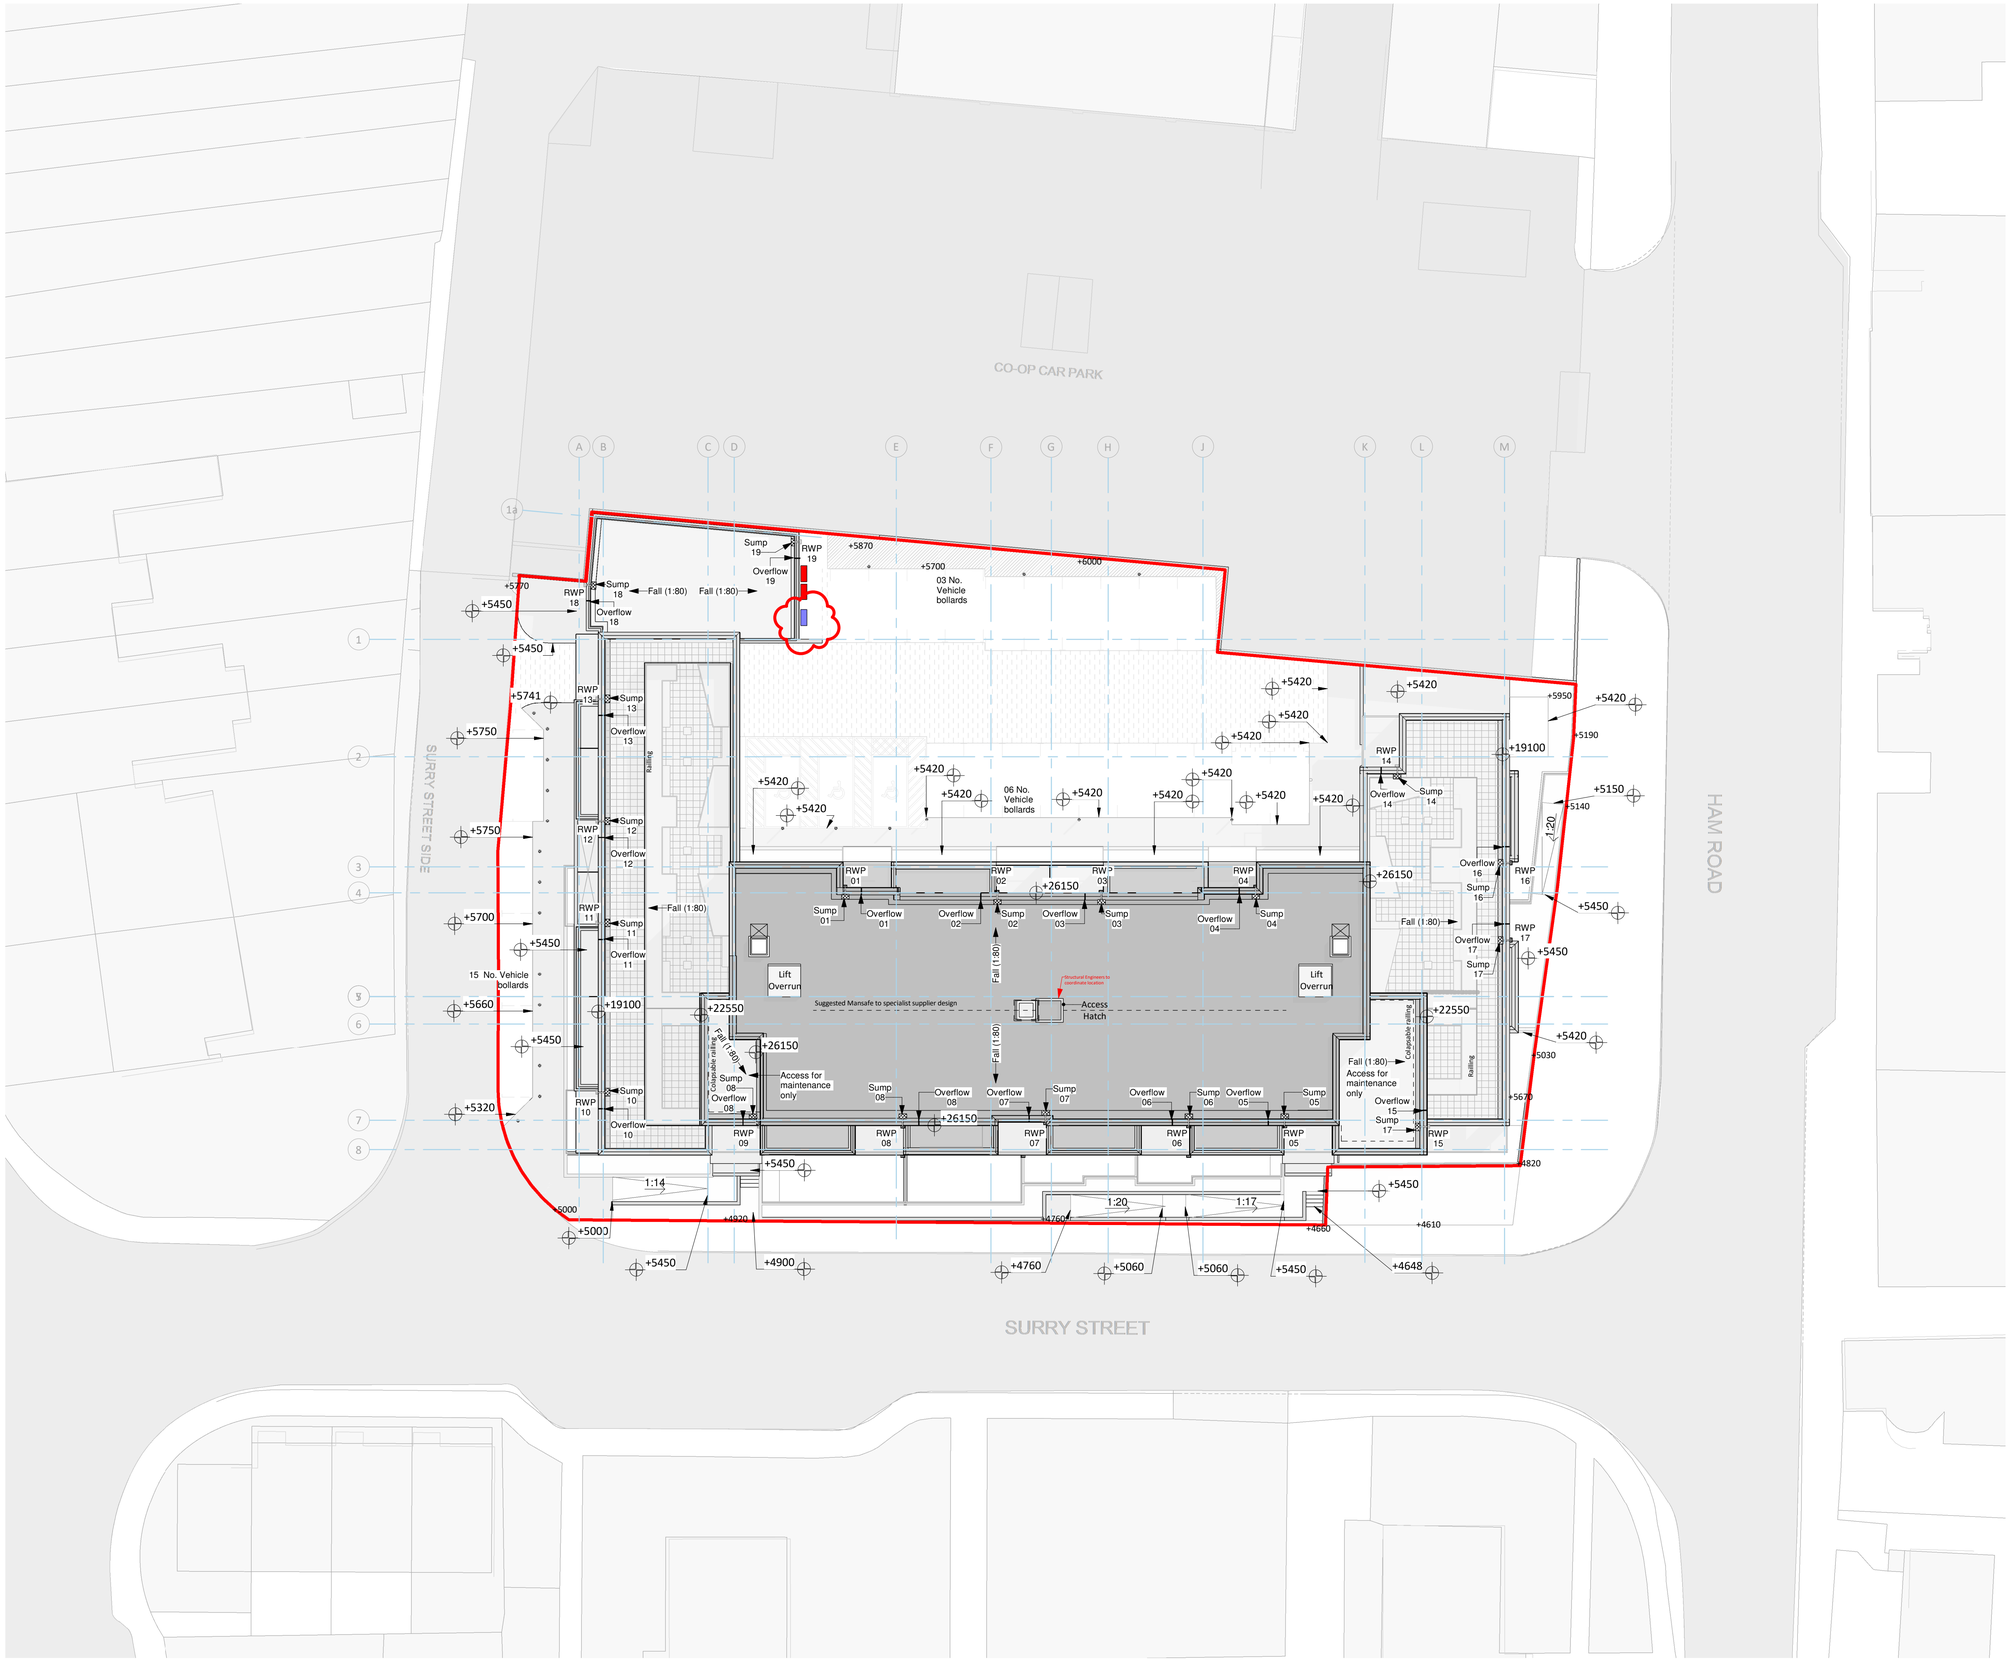


Notes
Do not scale from this drawing. All dimensions to be verified by the contractor on site.

Key:

+ 0000 Existing Level

0000 Proposed Level

Heat pump fixed to external wall of plantroom

Gas cabinet

Sump

Outlet drainage

50mm Diameter overflow

Key Plan

As indicated@A1

North Point

Rev	Description	Date	Init	Chkd
P04	Incorporation/coordination of comments by various parties	01.07.22	DAM	KH
P03	External Levels added	04.02.22	DAM	SS
P02	Gridlines and Coordinates Update	04.01.22	DAM	SS
P01	preliminary Issue	19.11.21	DAM	SS

Project
The Mannings, Shoreham-By-Sea

Title
Site Plan - Proposed Site & Roof Plan

Client
Real LSE Ltd

Status
Preliminary

Date
04/02/22

Drawn By
DAM

Checked By
SS

Project No.
K210031

Drawing No.
RL51001- CAL- 00- RF-PL- A-0101

Revision
P04

calfordseaden
St John's House 1a Knoll Rise Orpington Kent BR6 0JX
01689 888222 orpington@calfordseaden.com calfordseaden.com
calfordseaden LLP is a Limited Liability Partnership Registered in England & Wales number OC315838
LONDON ▮ BIRMINGHAM ▮ CAMBRIDGE ▮ KENT ▮ ESSEX ▮ HAMPSHIRE