


North Elevation - Ham Road

1 : 100

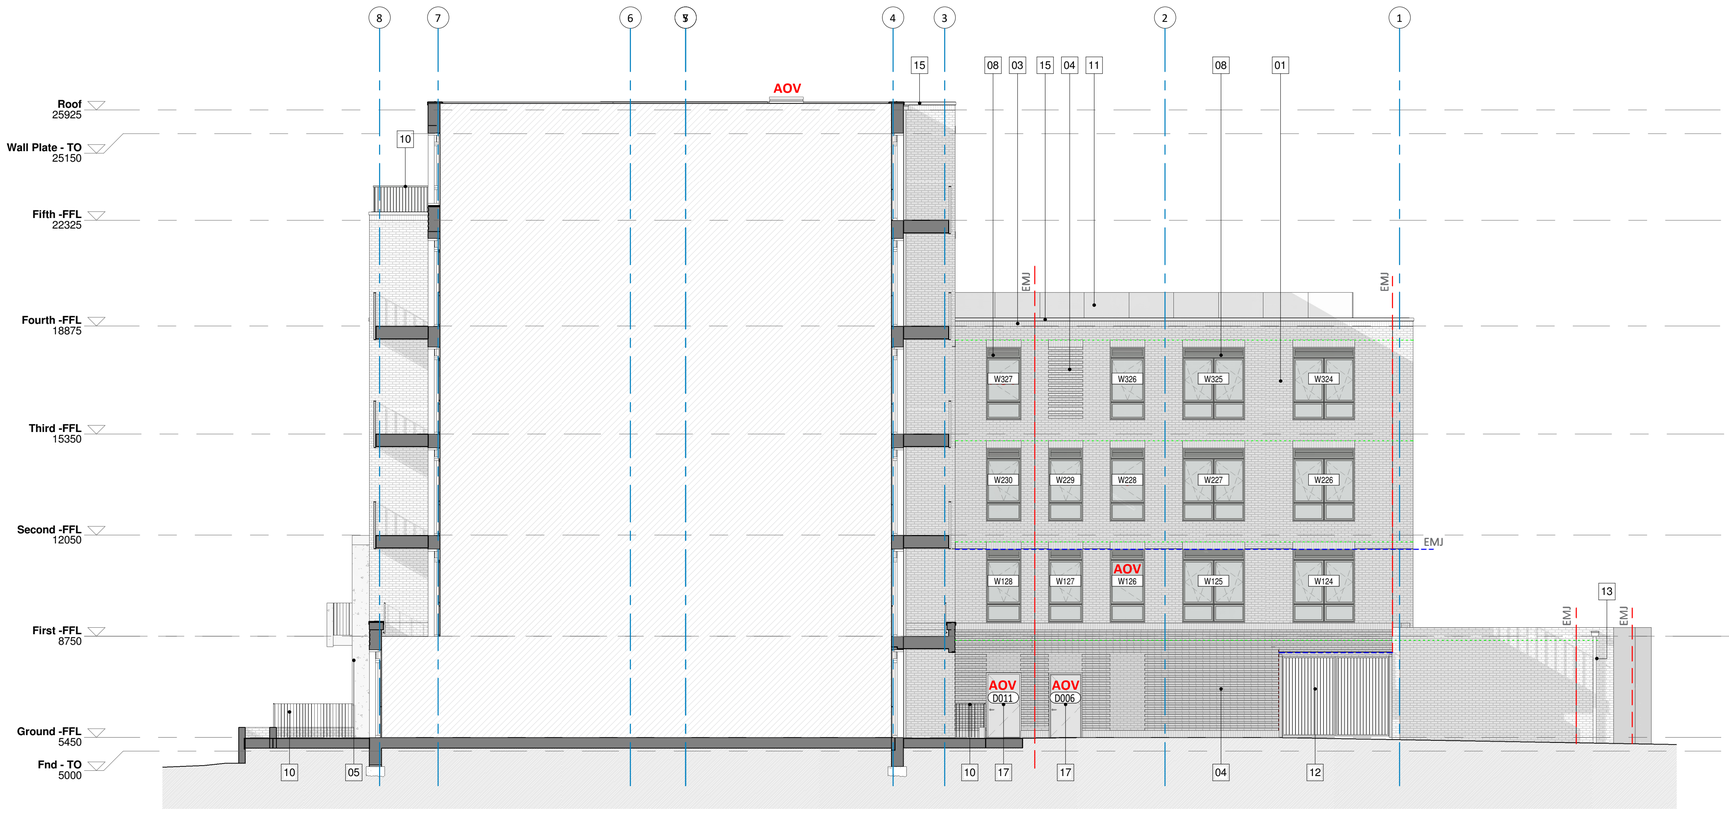

North Rear Elevation

1 : 100

Notes

Do not scale from this drawing. All dimensions to be verified by the contractor on site.

Note: For bed joints, movement Joint and Mansory Support Locations also refer to Structural Engineers Drawing number RL51001-RDG-XX-XX-SK-S-2015.

Key:

01 BRICK 01 Ligther tone - Culford Mixture

02 BRICK 02 Darker tone - Bowland Grey

03 Soldier coursing

04 Corbelled coursing Projecting 15mm

05 Precast concrete Portico

06 Glazed porcelain tile - Brick size 50% green & 50% blue

07 Decorative flint with brickwork surround to match Brickwork - Brick 01-Lighter tone- Culford Mixture

08 Composite window frames with PPC aluminium reveals and louvred spandrel panel above - RAL 7035 Light grey

09 Main entrance door - Glazed - PPC metal - RAL 7035 Ligth grey

10 Vertical PPC metal railings - RAL 7035 Ligth grey

11 Patterned perforated metal balustrade panel with PPC finish. Solid metal panel to inside of balustrade to minimize overlooking on South elevation.- RAL 7035 Ligth grey

12 Vertical metal railings car park gate - RAL 7035 Ligth grey

13 Square section downpipe and square hopper -PPC Aluminium - RAL 7035 Ligth grey

14 PPC metal frame pergola - RAL 3075 Light Grey

15 Metal coping - RAL 3075 Light Grey

16 External louvred door- PPC RAL 7035 Light Grey

17 External Door - PPC RAL 3075 Light Grey

18 Recessed Brick

19 Roof access hatch

*Position of RWP pending

Legend


Mansory support locations + Horizontal Expansion joint - EMJ

Expansion joint location - EMJ

Non Combustible Cavity Tray

AOV Automatic opening vent

Key Plan

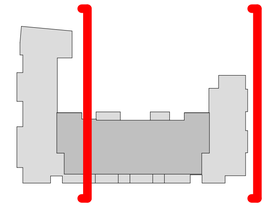

1 : 100@A1 North Point

Rev	Description	Date	Init	Chkd
P04	Incorporation/coordination of comments by various parties	01.07.22	DAM	KH
P03	EMJ, windows aligning & Tags	17.06.22	DAM	KH
P02	AOV indicated as instructed by client.	25.05.22	PDH	SS
P01	Preliminary Issue	23.12.21	DAM	SS

Project

The Mannings, Shoreham-By-Sea

Title

GA Elevation - North Elevation

Client: Real LSE Ltd

Status: Preliminary

Date: 23/12/21

Drawn By: DAM

Checked By: SS

Project No.: K210031

Drawing No.: RL51001- CAL- 00- XX-EL- A-0300

Revision: P04

calfordseaden

St John's House 1a Knoll Rise Orpington Kent BR6 0JX

01689 888222 orpington@calfordseaden.com calfordseaden.com

calfordseaden LLP is a Limited Liability Partnership Registered in England & Wales number OC315838

LONDON ▮ BIRMINGHAM ▮ CAMBRIDGE ▮ KENT ▮ ESSEX ▮ HAMPSHIRE