

A3 DRAWING (Print with no scaling)

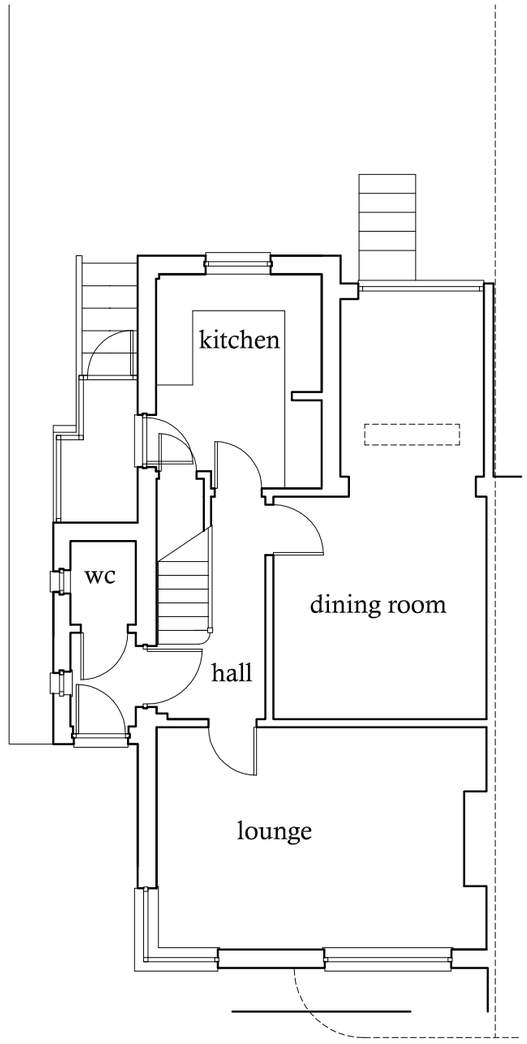

EXISTING GROUND FLOOR PLAN

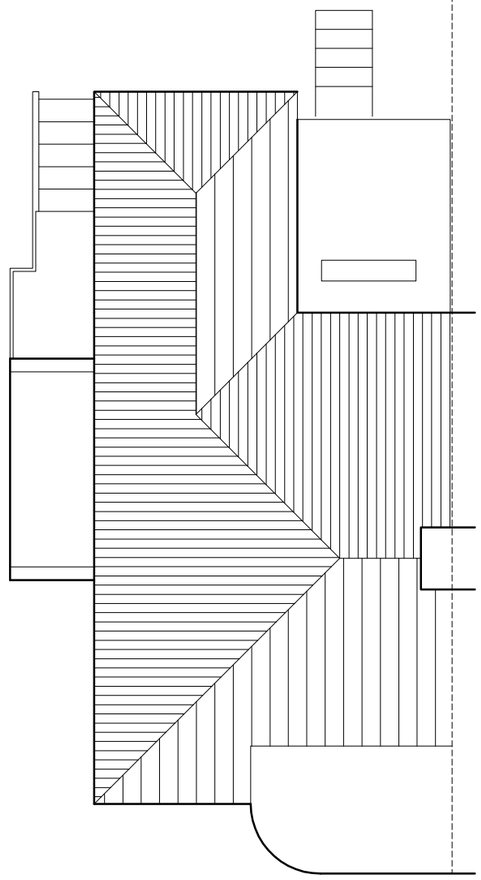

EXISTING ROOF PLAN

0m 1m 2m 3m 4m 5m 6m 7m 8m 9m 10m

Proposal: PROPOSED SINGLE STOREY REAR EXTENSION	
SAB ARCHITECTURAL DESIGN CONSULTANTS Tel: 07917858987 Email: architectural@sky.com	Drawing Description. EXISTING FLOOR & ROOF PLANS Location. 9 Mile Oak Crescent, Southwick, BRIGHTON. BN42 4QP For: Mr & Mrs Lawrence O'toole Date : Sept 2016
Scale : 1:100	Drawing No: 2016-049-9MOC-102 rev.

PDF processed with CutePDF evaluation edition www.CutePDF.com