
A3 DRAWING (Print with no scaling)

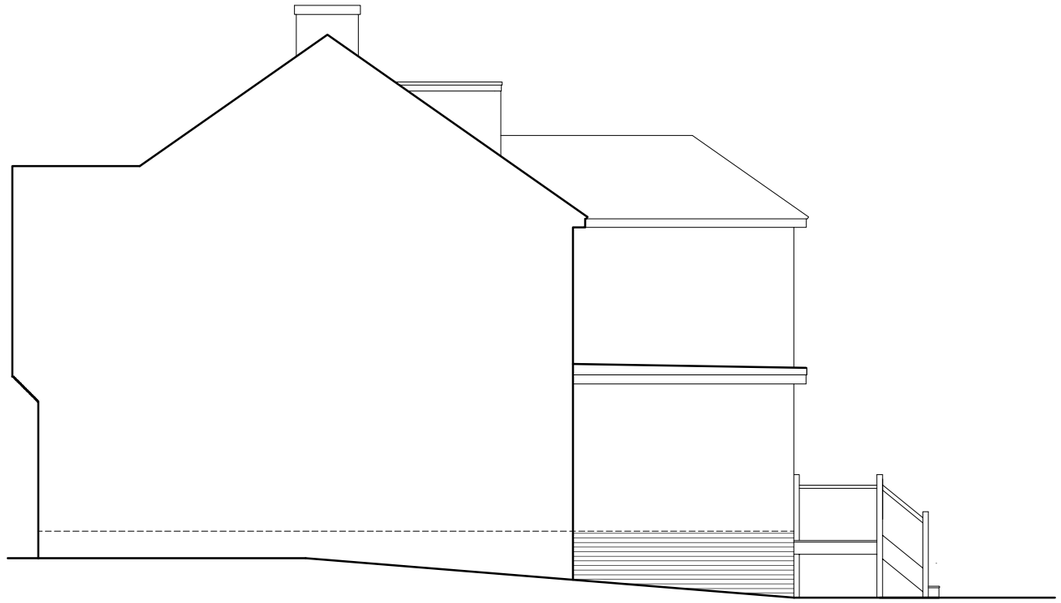

PROPOSED SIDE ELEVATION



PROPOSED REAR ELEVATION



PROPOSED SIDE ELEVATION

0m 1m 2m 3m 4m 5m 6m 7m 8m 9m 10m

Proposal: PROPOSED SINGLE STOREY REAR EXTENSION

SAB ARCHITECTURAL DESIGN CONSULTANTS

Tel: 07917858987
Email: architectural@sky.com

Drawing Description.
PROPOSED ELEVATIONS

Location.
9 Mile Oak Crescent, Southwick, BRIGHTON. BN42 4QP

For: Mr & Mrs Lawrence O'toole

Date : Sept 2016

Scale : 1:100

Drawing No: 2016-049-9MOC-103 rev.

PDF processed with CutePDF evaluation edition www.CutePDF.com