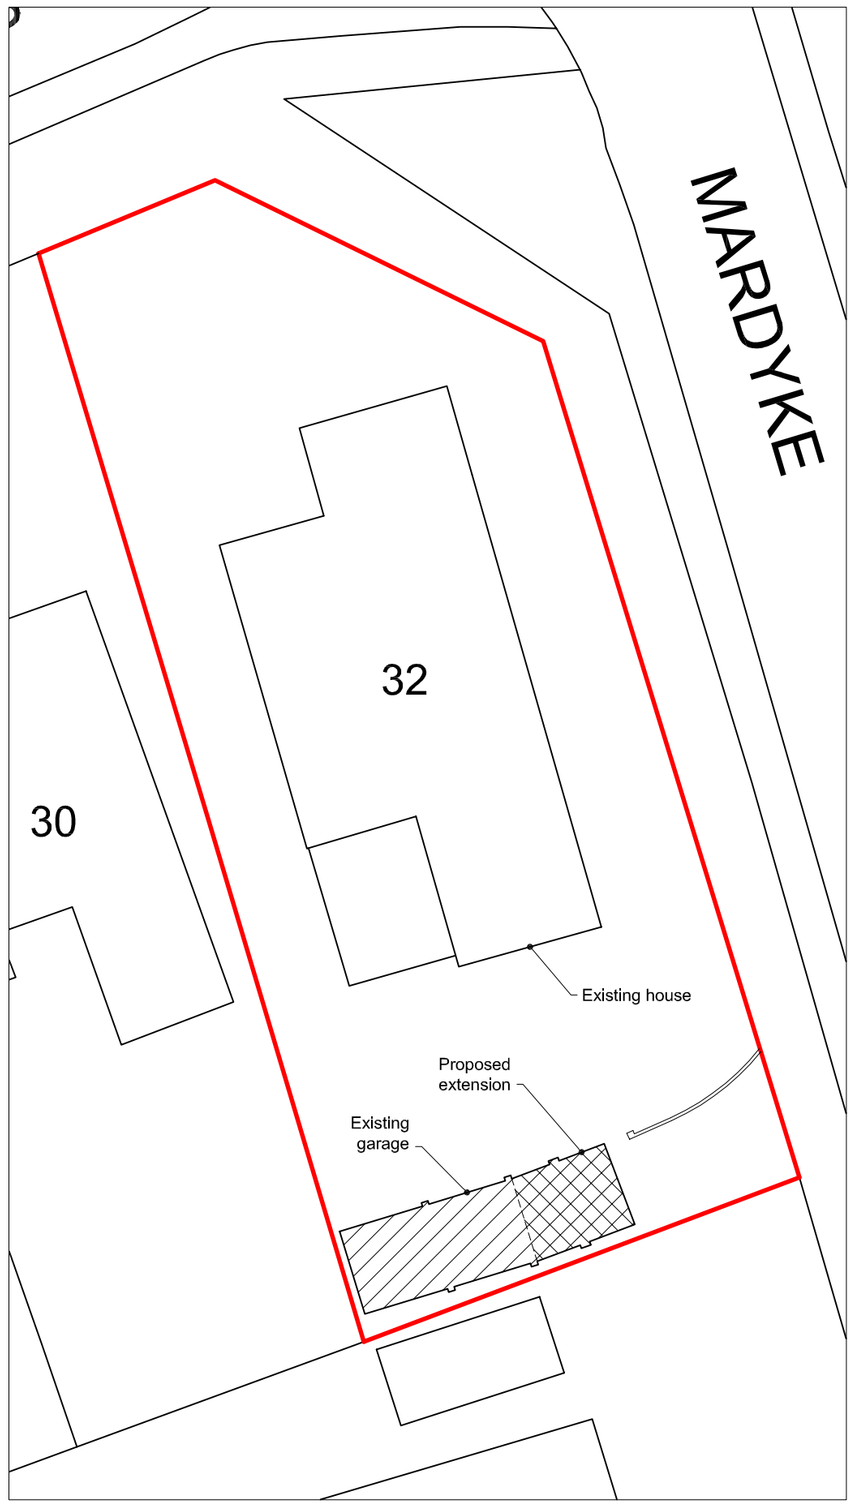

Block Plan
Scale 1:200

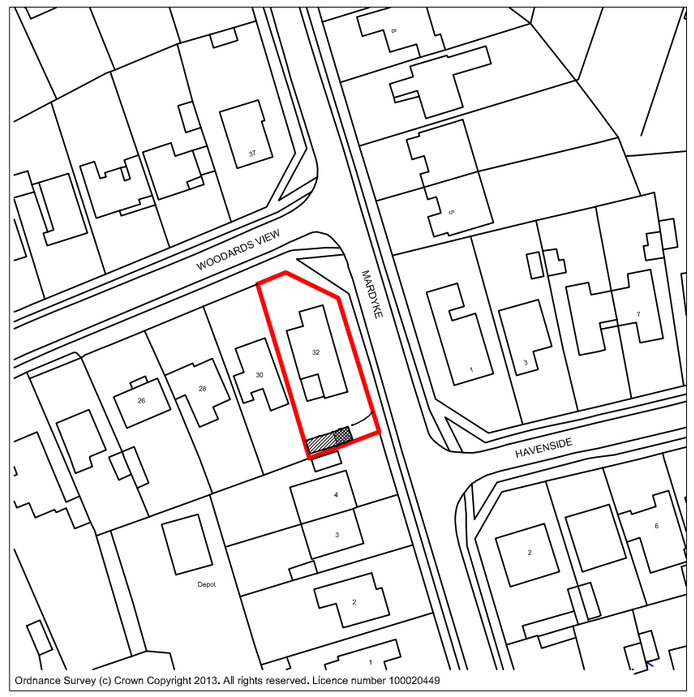

Location Plan
Scale 1:1250

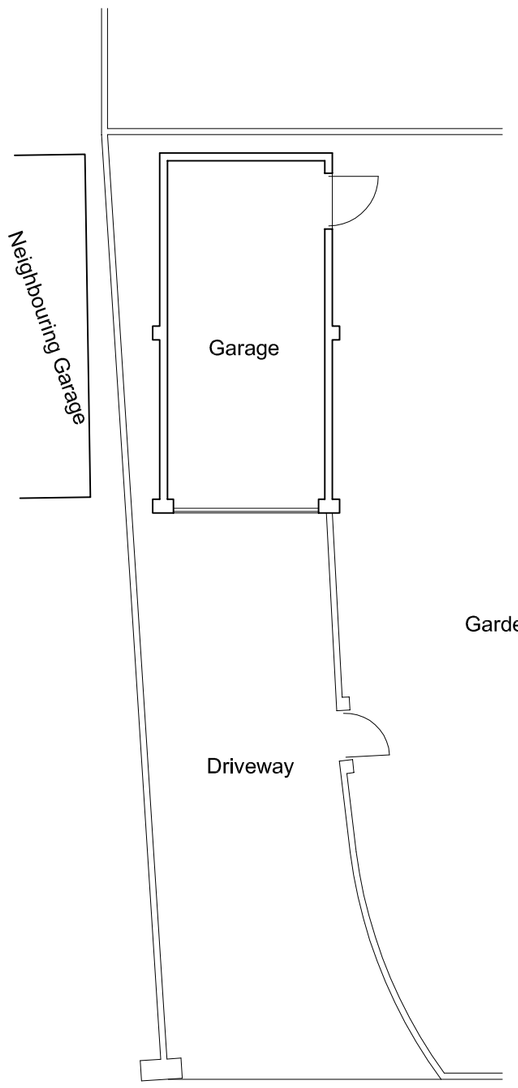

Existing Floor Plan
Scale 1:100

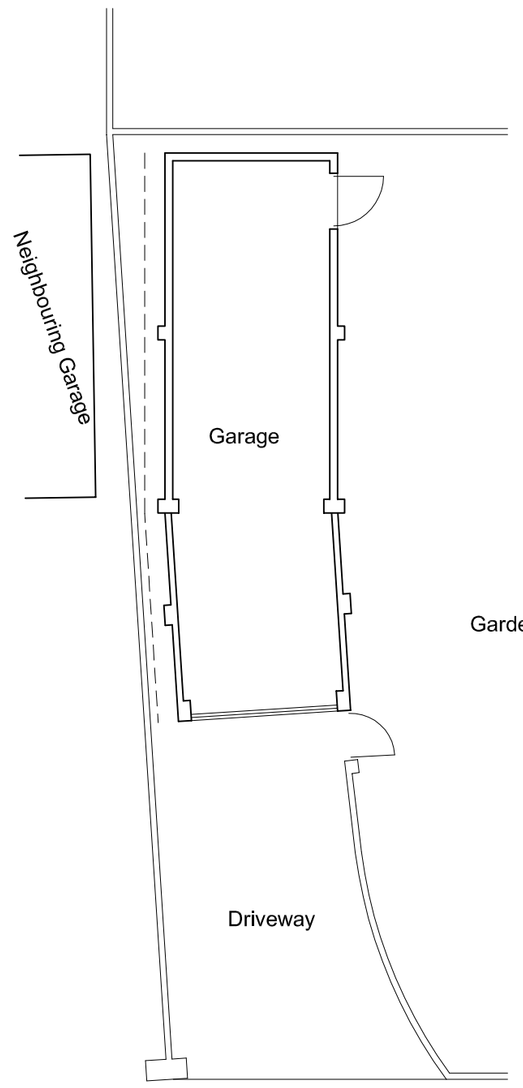

Proposed Floor Plan
Scale 1:100

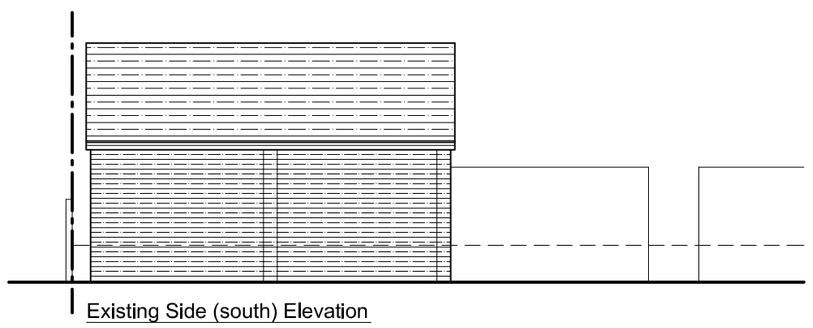

Existing Side (south) Elevation
Scale 1:100

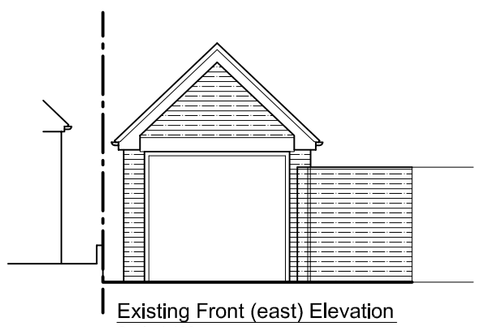

Existing Front (east) Elevation
Scale 1:100

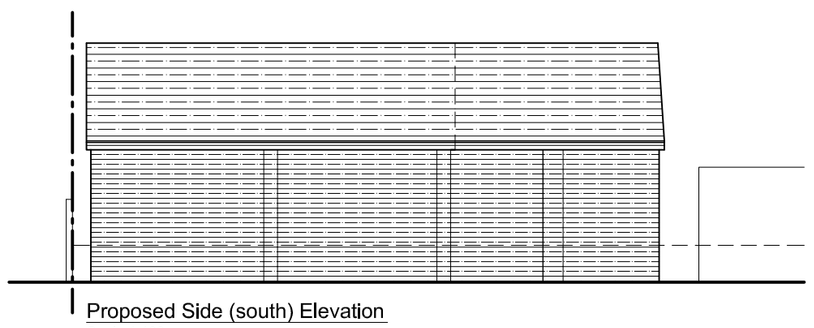

Proposed Side (south) Elevation
Scale 1:100

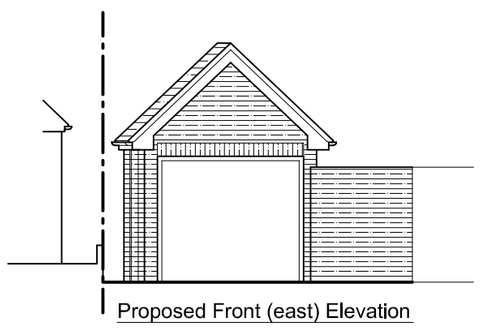

Proposed Front (east) Elevation
Scale 1:100

Rev: Description: Date:

HORIZON DESIGN

Horizon Design Ltd
34 Railway Approach
Worthing
West Sussex, BN11 1UR
T: 01903 205868
E: info@horizon-design.co.uk
W: www.horizon-design.co.uk

Client:
Mr Yelland

Project:
Proposed Garage Extension:
32 Woodards View
Shoreham-by-sea
West Sussex
BN43 5LH

Drawing title:
Existing & Proposed Elevations & Floor Plans, Location & Block Plan.

Scale:
1:100 / 1:1250 / 1:200 @ A1

Date: 12/12/13
Drawn: KWF

Drawing number: 2676-01
Revision: -