ADUR & WORTHING
PLANNING SERVICES
PLAN | AWDM/ 1599/13
DATE VALID | 23 DEC 2013

Side Elevation

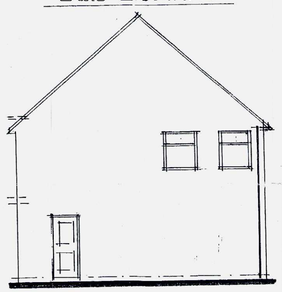

Rear Elevation

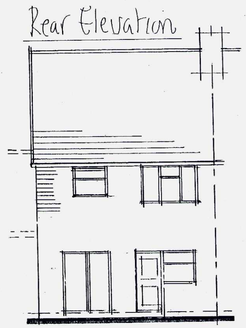

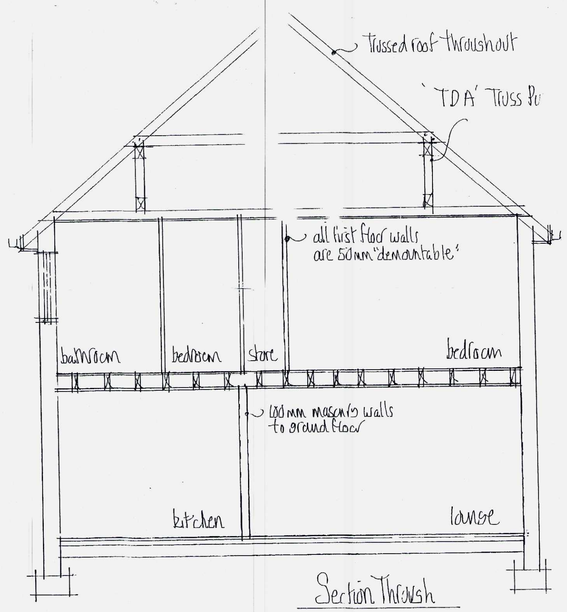

Section Through

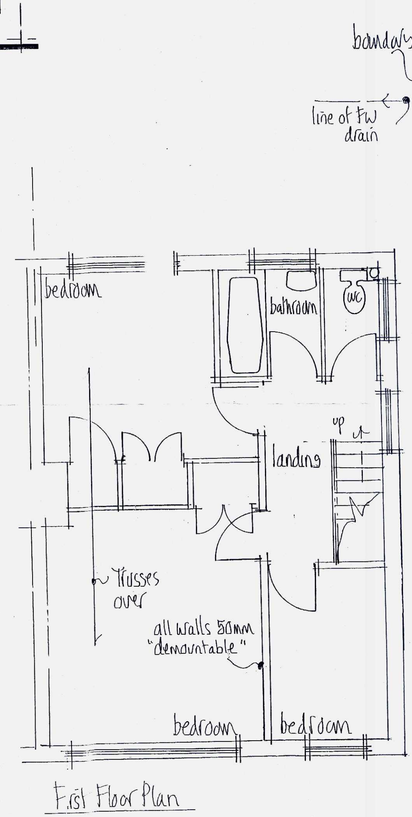

First Floor Plan

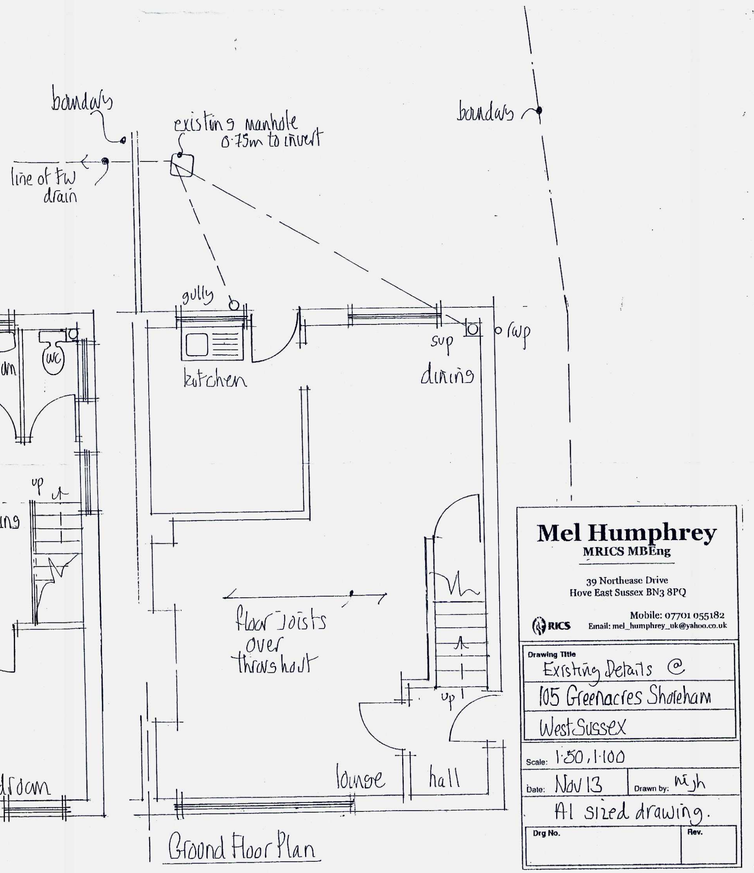

Ground Floor Plan

Mel Humphrey
MRICS MBEng
39 Northease Drive
Hove East Sussex BN3 8PQ
RICS
Mobile: 07701 055182
Email: mel_humphrey_uk@yahoo.co.uk

Drawing Title
Existing Details @
105 Greenacres Shoreham
West Sussex

Scale: 1:50, 1:100
Date: Nov 13 | Drawn by: MJH
A1 sized drawing.
Drg No. | Rev.