Extension Materials

Walls - white render to match adjacent existing walls
Windows - white aluminium
Roof finish - Zinc

Elements to be demolished

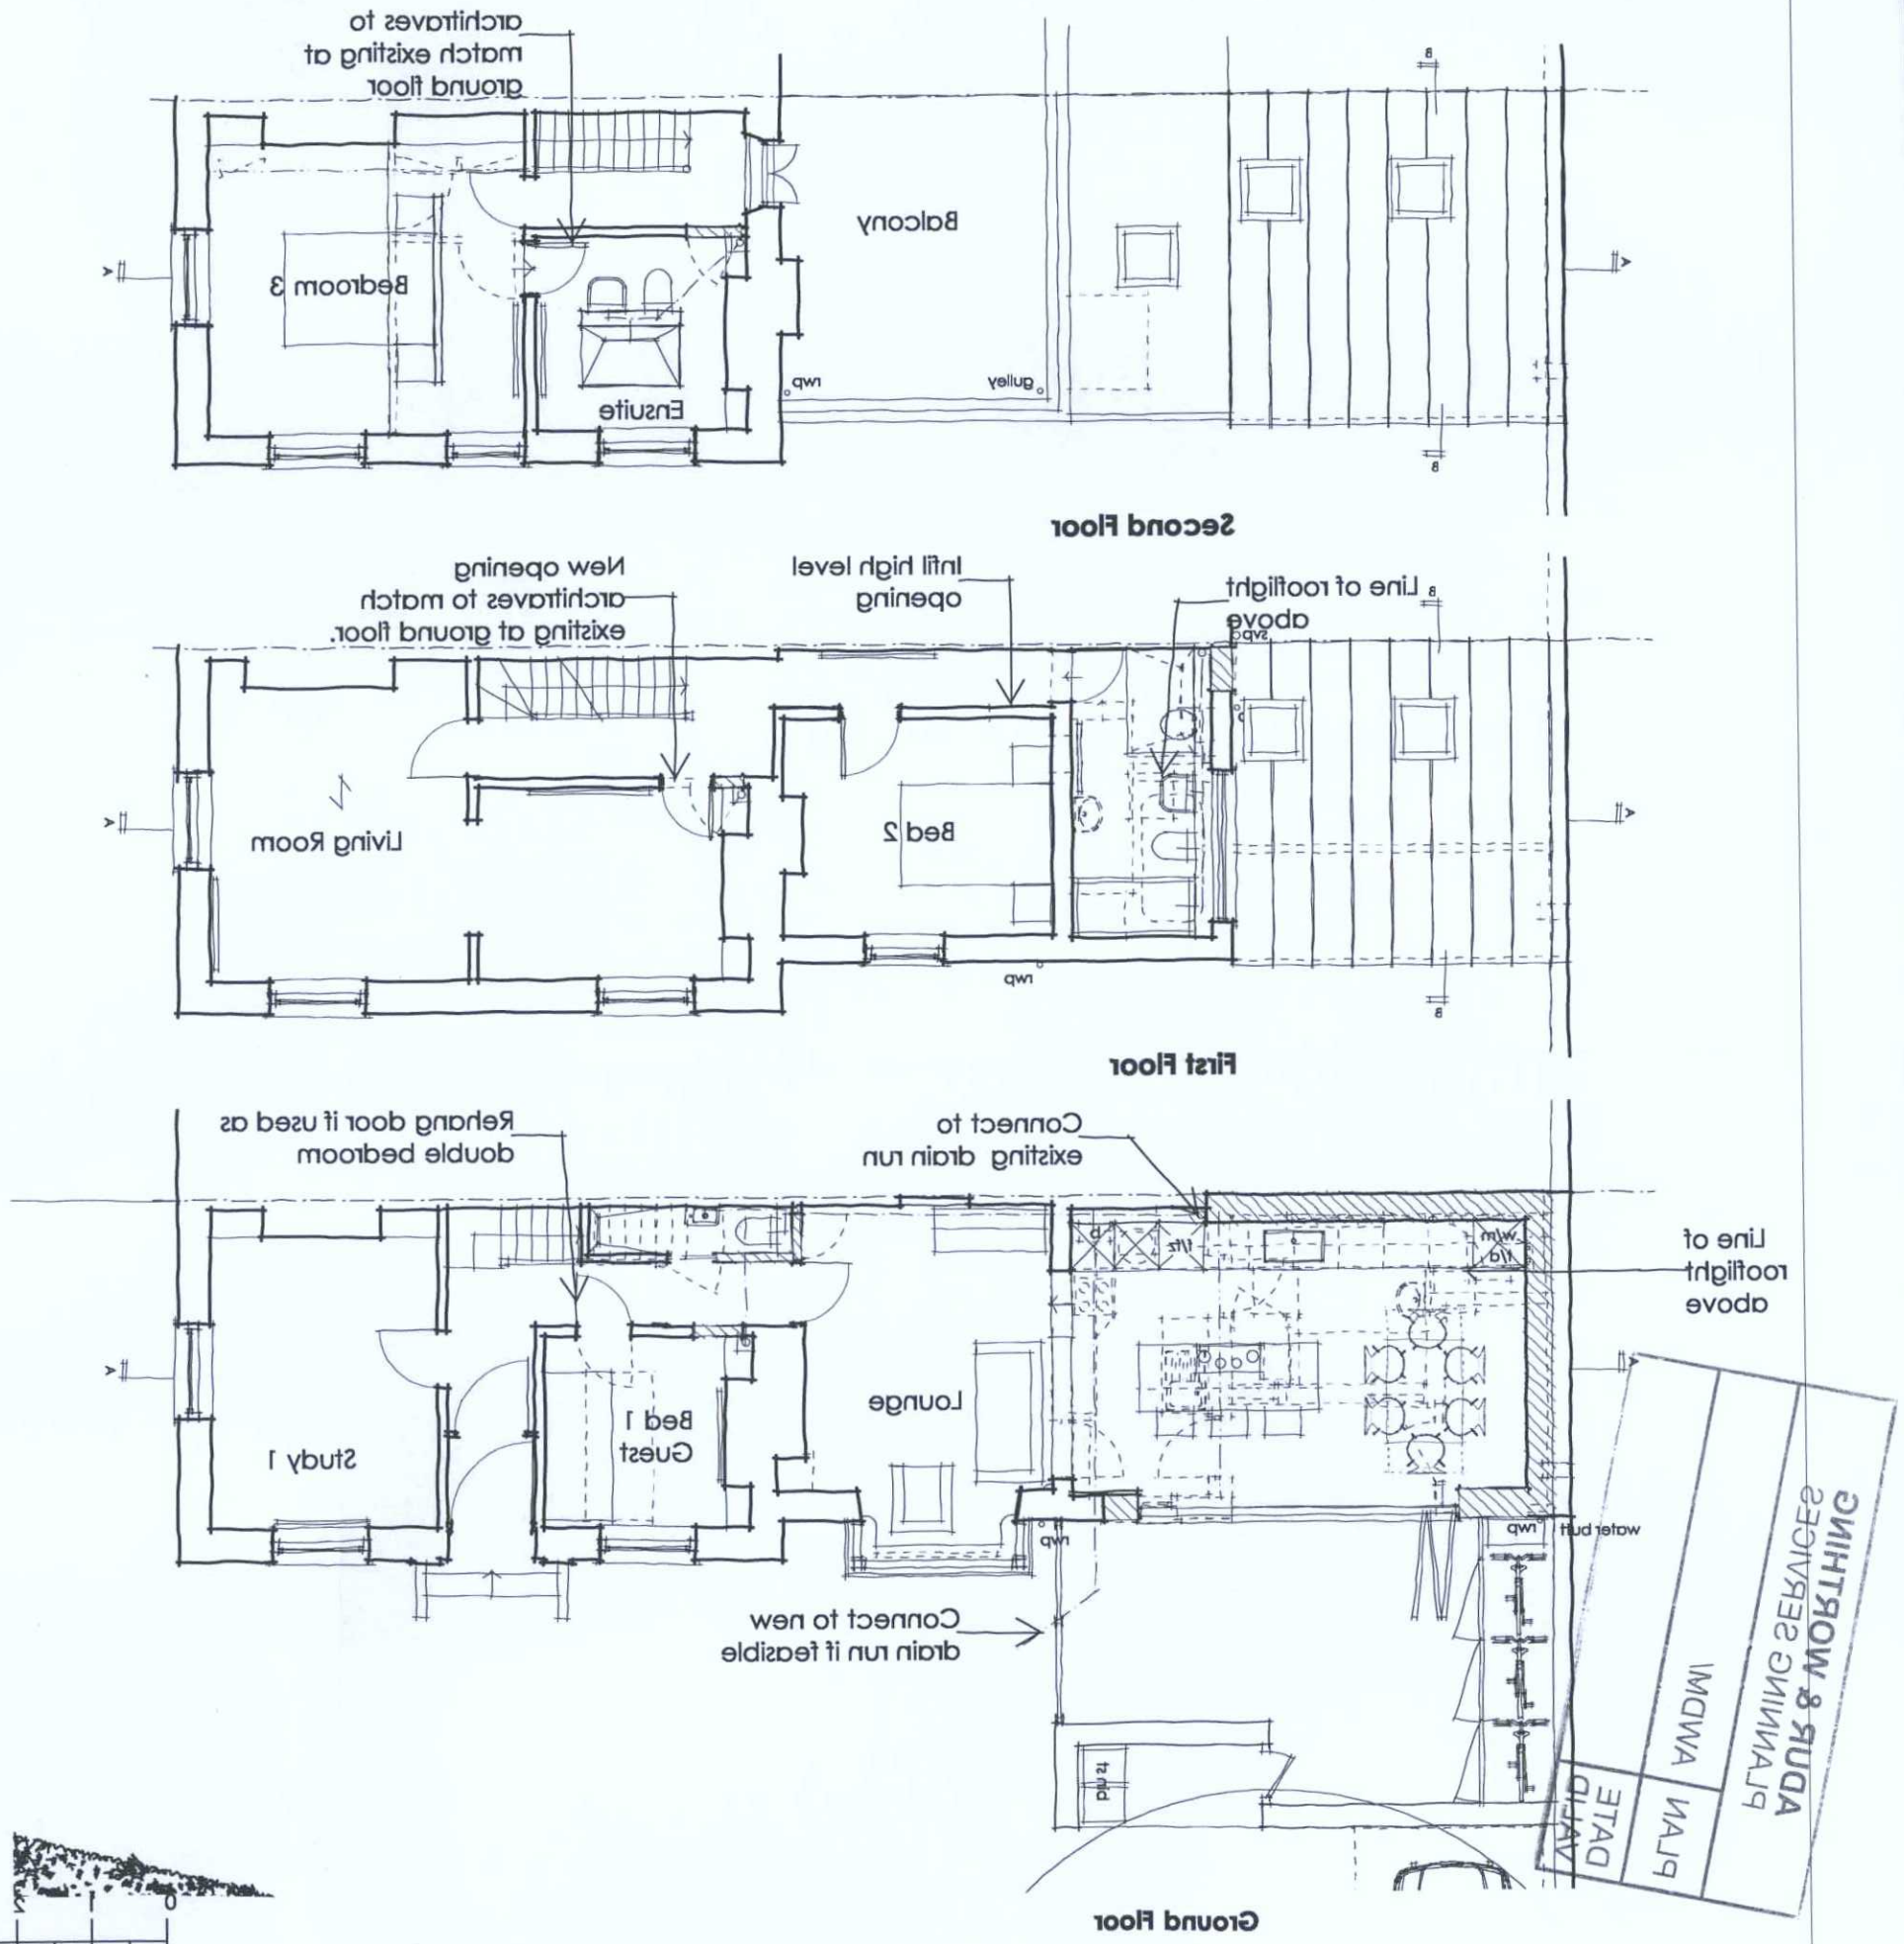

AMENDMENT

ADUR & WORTHING PLANNING SERVICES
PLAN AWDM/ 0706 19
DATE VALID Recd 18/9/19

C Boxing in reduced in ensuite and living room. 18 Sept 2019
B After client review 1 Aug 2019
A Amendments after PO and CO site visit 23 July 2019
Revision Notes Date

eskay architects
62 Parkside
Shoreham-by-Sea
BN43 6HA
tel: 07745 654 556

project
53 Southdown Rd BN43 5AL

drawing
Proposed Plans

ref	dwg no.	rev
DX	04	C

scale	size	date
1:100	A3	Feb 2019

status
Planning 1